ST. CHARLES COUNTY PROJ. NO.	SHEET NUMBER	TOTAL SHEETS
O' FALLON ROAD	36	114
FEDERAL PROJECT NO. STP-5640(606)		

NOTE:
EXISTING UTILITY LOCATIONS SHOWN ARE APPROXIMATE ONLY. ELEVATIONS OF EXISTING UTILITIES HAS NOT BEEN DETERMINED. THE UTILITY ELEVATIONS SHOWN ON THESE CROSS SECTIONS DO NOT ACCURATELY DEPICT THEIR LOCATION IT ONLY INDICATES THAT THEY ARE ANTICIPATED TO EXIST IN THIS AREA.

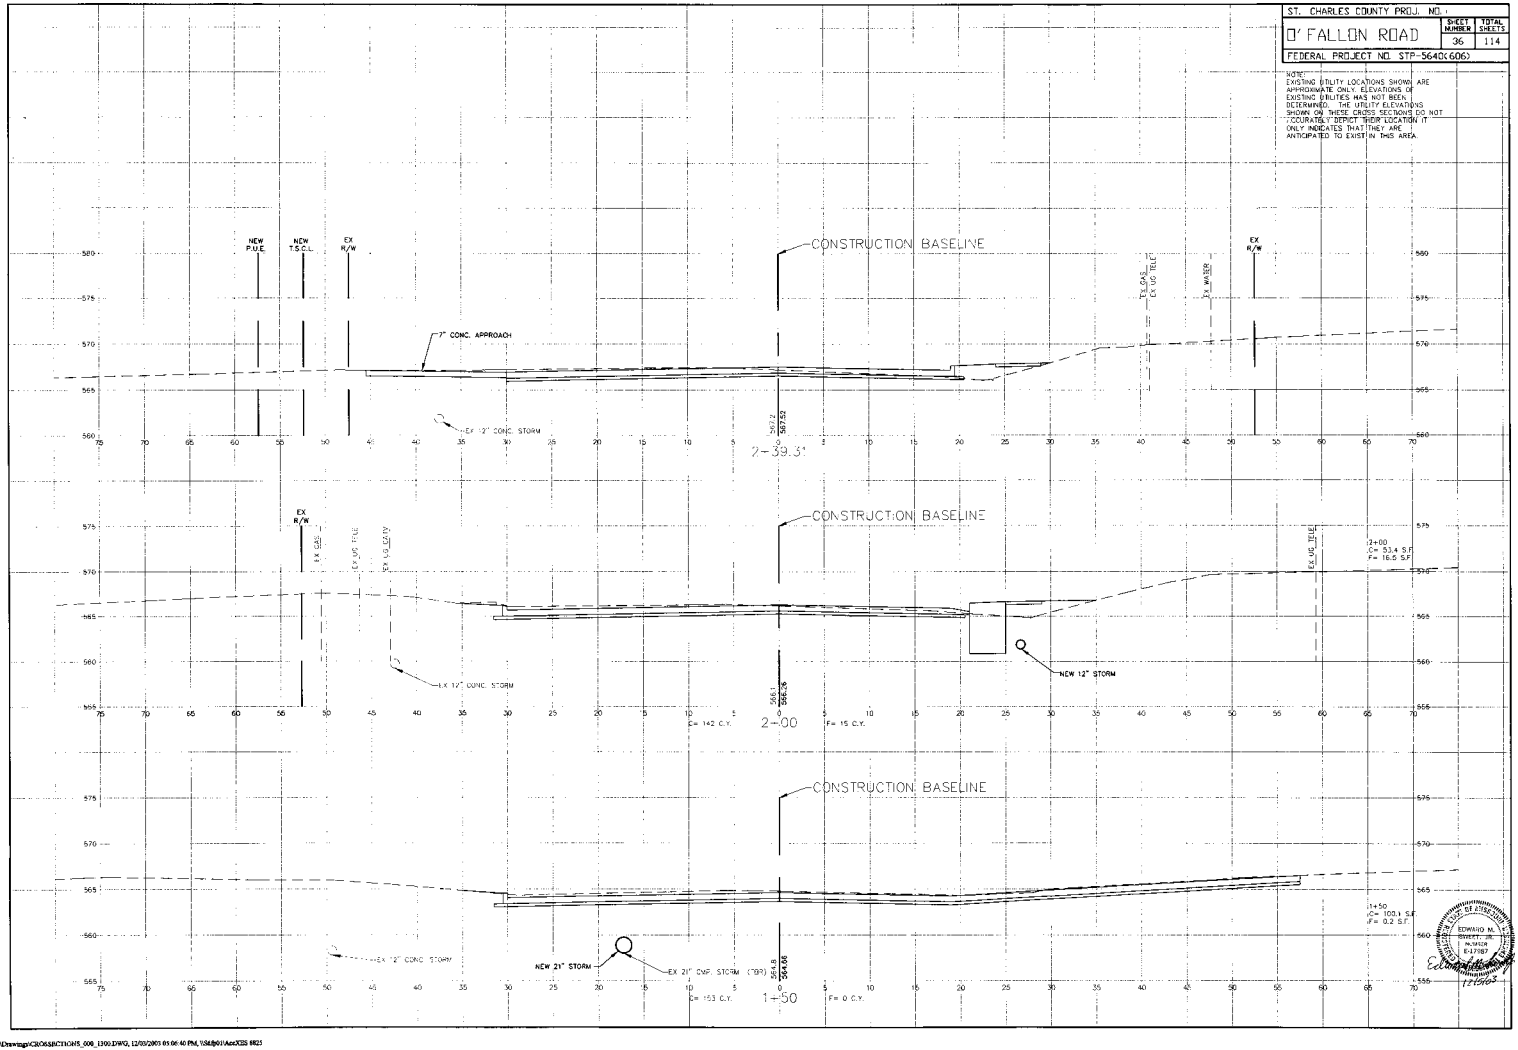

PLAN
SURVEYED:
DESIGNED:
DRAWN:
CHECKED:
AS-BUILT REVISED:
NO. DATE REVISION BY

PROFILE
SURVEYED:
DESIGNED:
DRAWN:
CHECKED:
AS-BUILT REVISED:
NO. DATE REVISION BY

PLOT DATA
PLOTTED: 12/ 4/03
PLOT SCALE: 1:1
PLOT BY:

STATE OF MISSOURI
EDWARD M. SWEET, JR.
NUMBER
E-17187
PROFESSIONAL ENGINEER
12/5/03

O'Fallon Road\Cadd\Drawings\CROSSSECTIONS_008_1300.DWG, 12/03/2003 05:06:40 PM, \\S4\hp61\AutoXCES 8825