ST. CHARLES COUNTY PROJ. NO.		
O'FALLON ROAD	SHEET NUMBER	TOTAL SHEETS
	47	114
FEDERAL PROJECT NO. STP-5640(606)		

NOTE:
EXISTING UTILITY LOCATIONS SHOWN ARE APPROXIMATE ONLY. ELEVATIONS OF EXISTING UTILITIES HAS NOT BEEN DETERMINED. THE UTILITY ELEVATIONS SHOWN ON THESE CROSS SECTIONS DO NOT ACCURATELY DEPICT THEIR LOCATION IT ONLY INDICATES THAT THEY ARE ANTICIPATED TO EXIST IN THIS AREA.

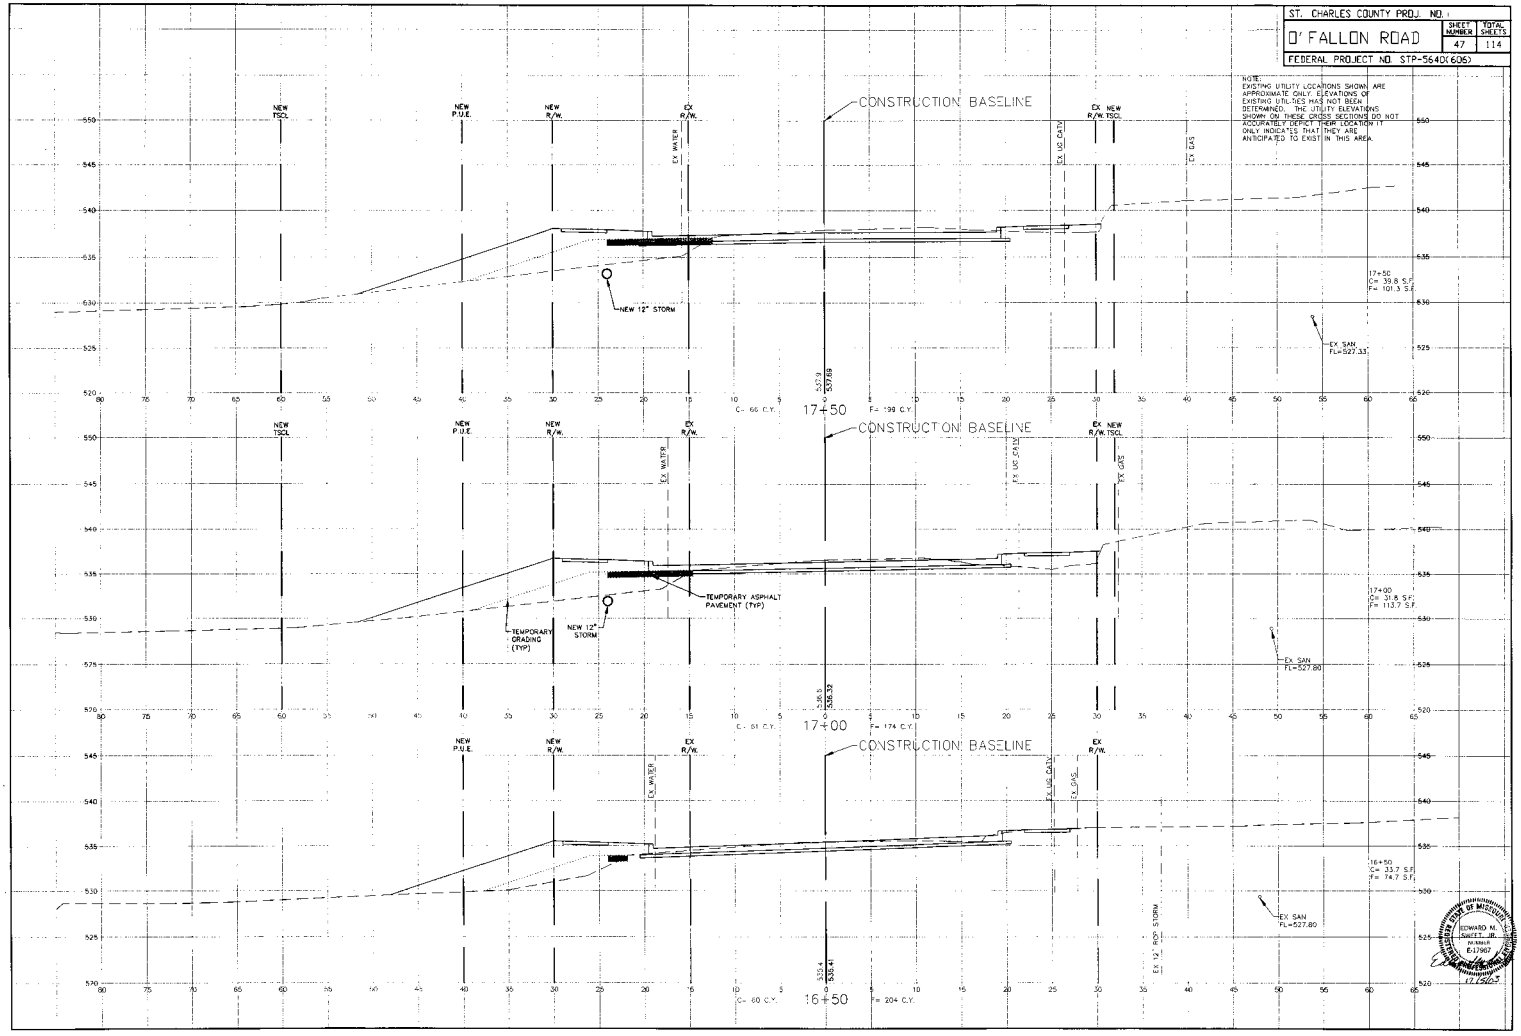

PLAN
DATE
REVISIONS
ALIGNMENT PROFILE
BY
DATE
REVISIONS
BY

PROFILE
DATE
REVISIONS
BY

PLOT DATA
PAPER SIZE 24x36
SCALE 1:
DATE
TIME

O:\Fallon Road\Cadd\Drawings\CROSSSECTIONS_1350_2350.DWG, 12/03/2003 05:02:37 PM, \\Stlhp01\AccXES 8825