ST. CHARLES COUNTY PROJ. NO.

D' FALLON ROAD

SHEET NUMBER	TOTAL SHEETS
60	114

FEDERAL PROJECT NO. STP-5640(606)

NOTE:
EXISTING UTILITY LOCATIONS SHOWN ARE APPROXIMATE ONLY. ELEVATIONS OF EXISTING UTILITIES HAS NOT BEEN DETERMINED. THE UTILITY ELEVATIONS SHOWN ON THESE CROSS SECTIONS DO NOT ACCURATELY DEPICT THEIR LOCATION. IT ONLY INDICATES THAT THEY ARE ANTICIPATED TO EXIST IN THIS AREA.

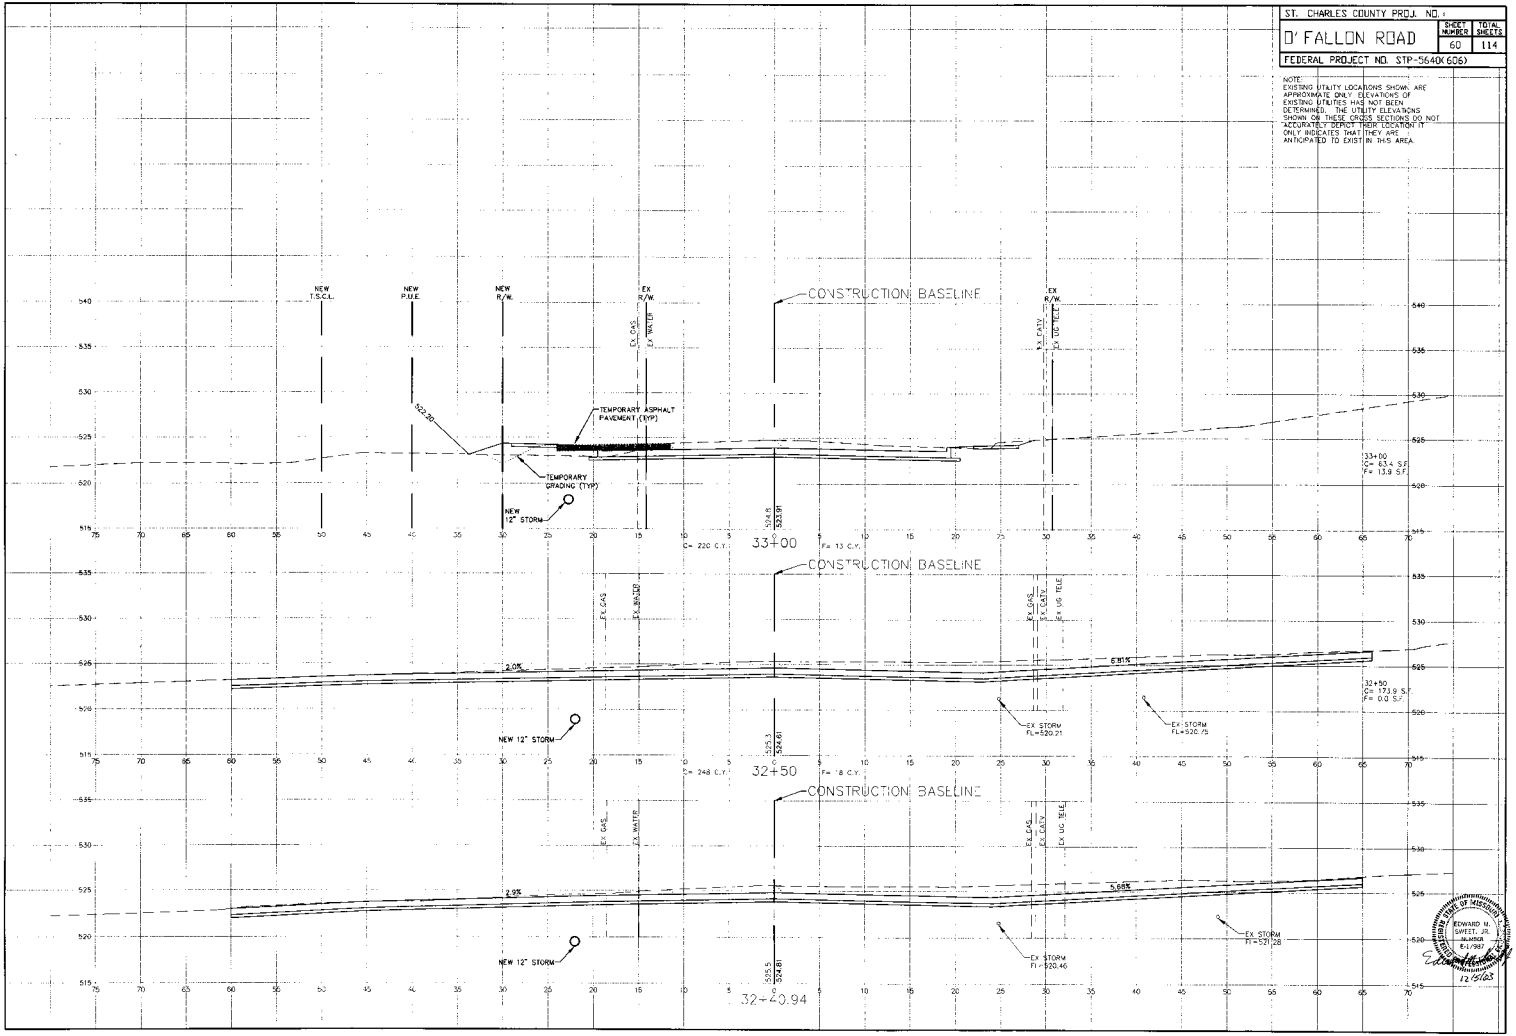

PLAN
REVISED
REVISED PER COMMENTS
AS-CONSTRUCTED
NOT SIGN.
BY
DATE

PROFILE
REVISED
REVISED PER COMMENTS
AS-CONSTRUCTED
NOT SIGN.
BY
DATE

PLOT DATA
PLOT DATE: 12/03/03
LOCATION: D
SCALE: 1"=

EDWARD M. SWEET, JR.
NUMBER
E-1/987
12/15/03

C:\D'Fallon Road\Cadd\Drawings\CROSSSECTIONS_2600_3850.DWG, 12/03/2003 04:39:01 PM, \\SEH\OTIAccXES 8825