ST. CHARLES COUNTY PROJ. NO.:

O' FALLON ROAD

SHEET NUMBER	TOTAL SHEETS
73	114

FEDERAL PROJECT NO. STP-5640(606)

NOTE:
EXISTING UTILITY LOCATIONS SHOWN ARE APPROXIMATE ONLY. ELEVATIONS OF EXISTING UTILITIES HAS NOT BEEN DETERMINED. THE UTILITY ELEVATIONS SHOWN ON THESE CROSS SECTIONS DO NOT ACCURATELY DEPICT THEIR LOCATION IT ONLY INDICATES THAT THEY ARE ANTICIPATED TO EXIST IN THIS AREA.

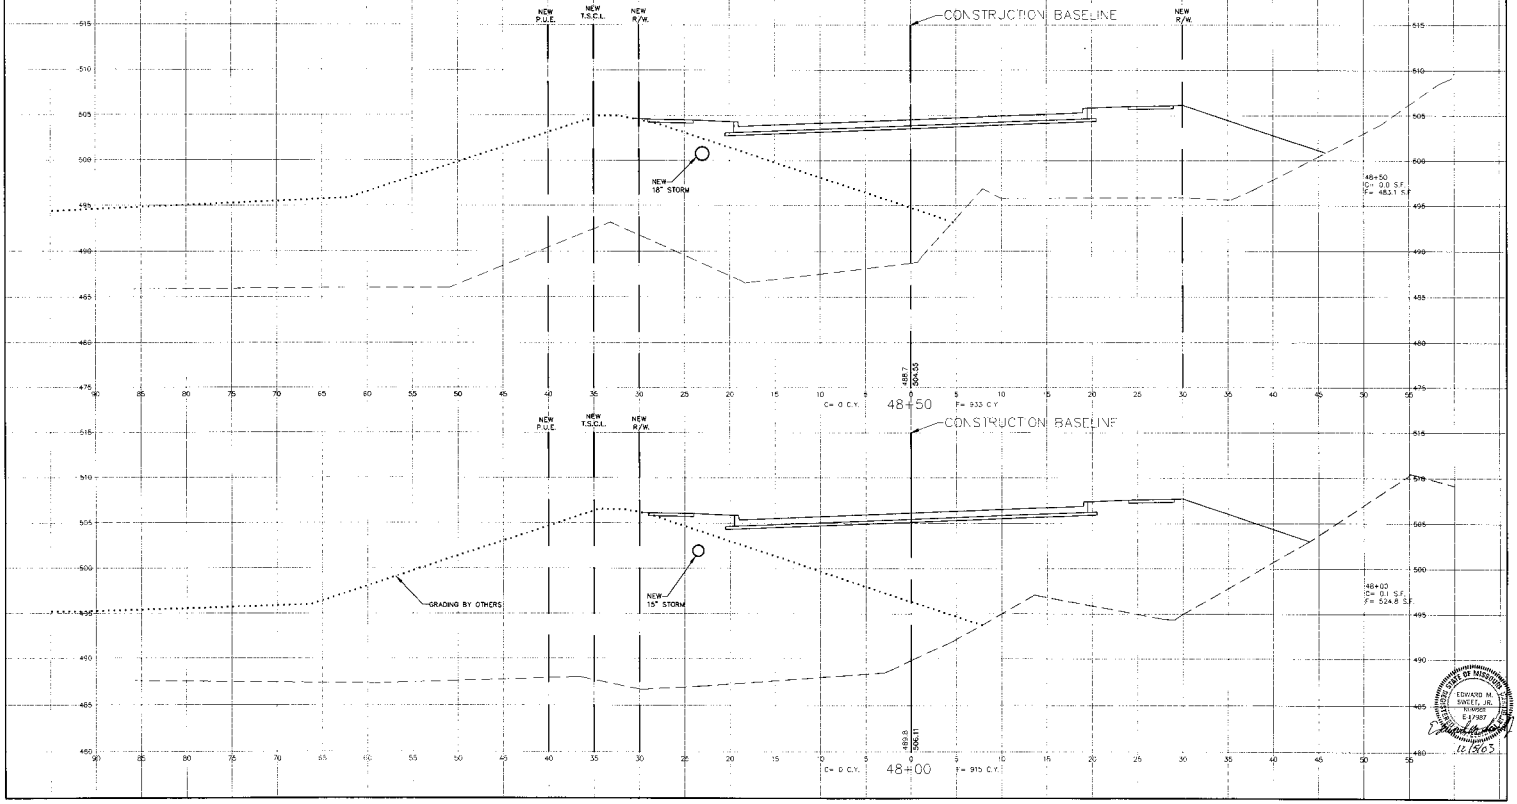

STATE OF MISSOURI
EDWARD M. SWEET, JR.
NUMBER
E-27987
PROFESSIONAL ENGINEER
12/8/05

PLAN
SURVEYED:
DESIGNED:
DRAWN:
CHECKED:
ACCOUNT CHECKED:
NOTE BOOK
PAGE NO.
DATE: MONTH DAY YEAR

PROFILE
SURVEYED:
DESIGNED:
DRAWN:
CHECKED:
ACCOUNT CHECKED:
NOTE BOOK
PAGE NO.
DATE: MONTH DAY YEAR

PLOT DATA
DATE: MONTH DAY YEAR
SCALE: 1"=

O'Fallon Road/Cadd/Drawings/CROSSSECTIONS_3858_4950.DWG, 12/08/2005 04:56:06 PM, \\SSI01\AccQES #825