ST. CHARLES COUNTY PROJ. NO.:

O'FALLON ROAD

SHEET NUMBER	TOTAL SHEETS
75	114

FEDERAL PROJECT NO. STP-5640(606)

NOTE:
EXISTING UTILITY LOCATIONS SHOWN ARE APPROXIMATE ONLY. ELEVATIONS OF EXISTING UTILITIES HAS NOT BEEN DETERMINED. THE UTILITY ELEVATIONS SHOWN ON THESE CROSS SECTIONS DO NOT ACCURATELY DEPICT THEIR LOCATION IT ONLY INDICATES THAT THEY ARE ANTICIPATED TO EXIST IN THIS AREA.

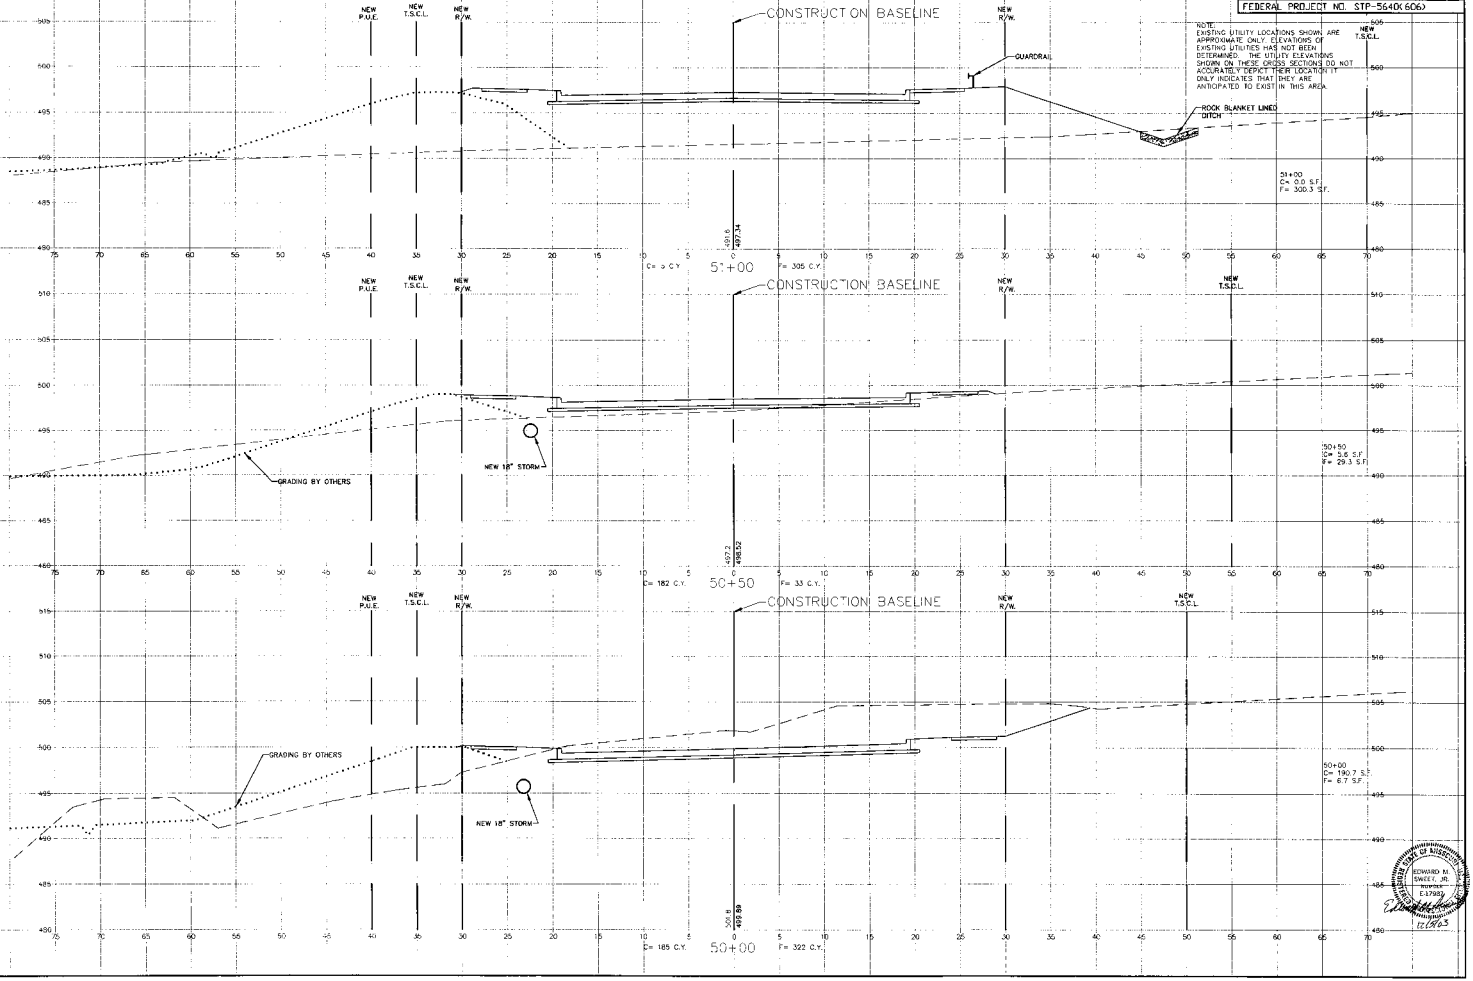

EDWARD M. SWEET, JR.
STATE OF MISSOURI
E37989
12/19/03

PLAN
DATE
BY
NOTE
DRAWN BY:
DATE CHECKED:
PLOTTING DELETED:
BY OF MKT DELETED:
NOTE BOOK
NO.

PROFILE
DATE
BY
NOTE
DRAWN BY:
DATE CHECKED:
PLOTTING DELETED:
BY OF MKT DELETED:
NOTE BOOK
NO.

PLOT DATA
PAPER SIZE: 24X36
PLOTTED BY:
SCALE:

O'Fallon Road\Cadd\Drawings\CROSSSECTIONS_5300_6600.DWG, 12/05/2003 04:48:44 PM, \\Stlgis01\Acc3025 8825