ST. CHARLES COUNTY PROJ. NO.

O' FALLON ROAD

SHEET NUMBER	TOTAL SHEETS
77	114

FEDERAL PROJECT NO. STP-364(C606)

NOTE:
EXISTING UTILITY LOCATIONS SHOWN ARE APPROXIMATE ONLY. ELEVATIONS OF EXISTING UTILITIES HAS NOT BEEN DETERMINED. THE UTILITY ELEVATIONS SHOWN ON THESE CROSS SECTIONS DO NOT ACCURATELY DEPICT THEIR LOCATION IT ONLY INDICATES THAT THEY ARE ANTICIPATED TO EXIST IN THIS AREA.

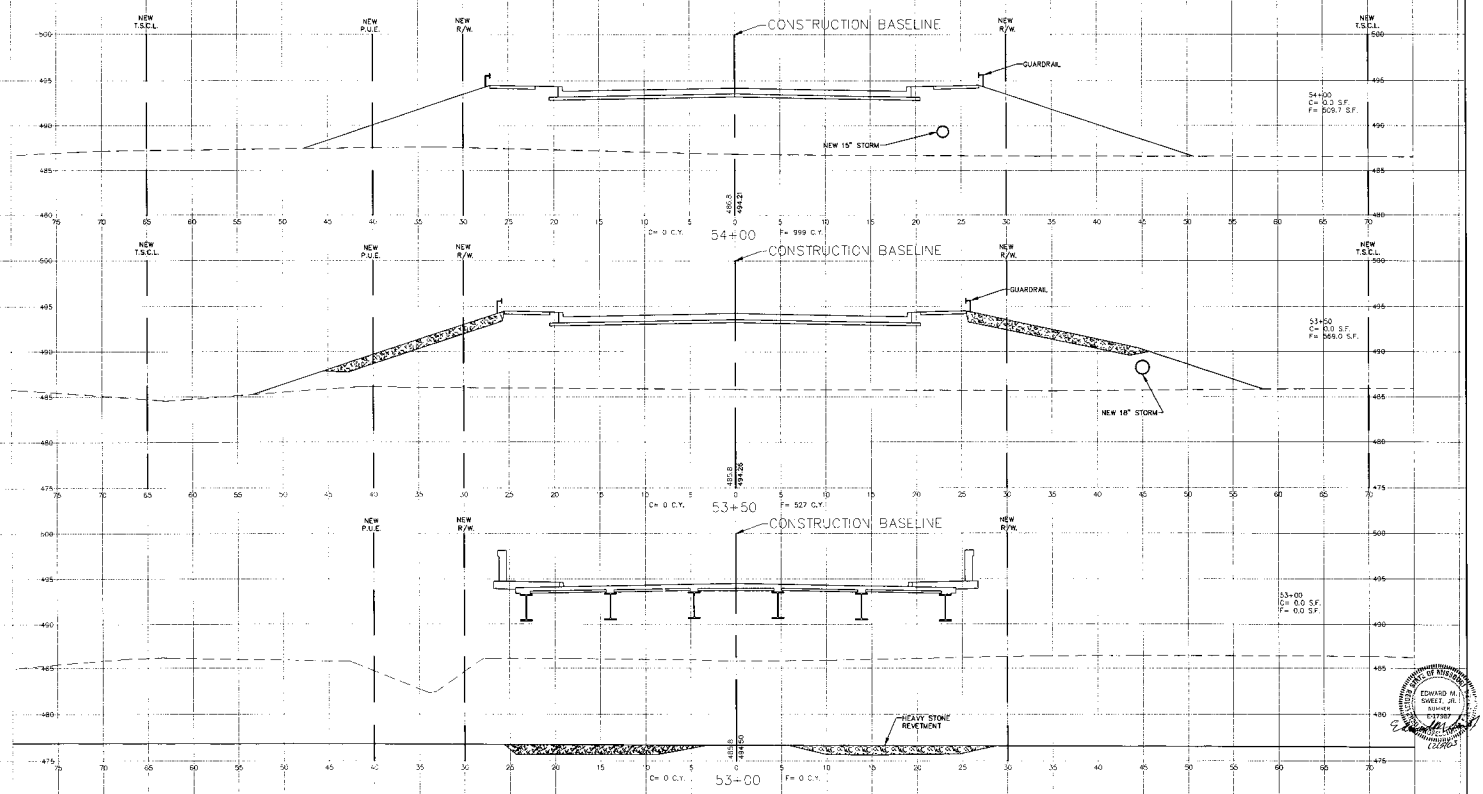

STATE OF MISSOURI
EDWARD M. SWEET, JR.
NUMBER
E27807
LICENSED PROFESSIONAL ENGINEER

PLAN
SURVEYED
PLANNED
ROADWAY ENGINEER
P.E. OF RECORD
SITE NO.
NO.

PROFILE
SURVEYED
PLANNED
ROADWAY ENGINEER
P.E. OF RECORD
SITE NO.
NO.

PLOT DATA
PLOTTED
SCALE: 1/2" = 1'-0"
DATE: 12/03/03

C:\O'Fallon Road\Cadd\Drawings\CROSSSECTIONS_5000_6600.DWG, 12/03/2003 04:49:25 PM, V2dfp01\AccXCES 8825