ST. CHARLES COUNTY PROJ. NO.	SHEET NUMBER	TOTAL SHEETS
O'FALLON ROAD	80	114
FEDERAL PROJECT NO. STP-5640(606)		

NOTE:
EXISTING UTILITY LOCATIONS SHOWN ARE APPROXIMATE ONLY. ELEVATIONS OF EXISTING UTILITIES HAS NOT BEEN DETERMINED. THE UTILITY ELEVATIONS SHOWN ON THESE CROSS SECTIONS DO NOT ACCURATELY REPRESENT THEIR LOCATION IT ONLY INDICATES THAT THEY ARE ANTICIPATED TO EXIST IN THIS AREA.

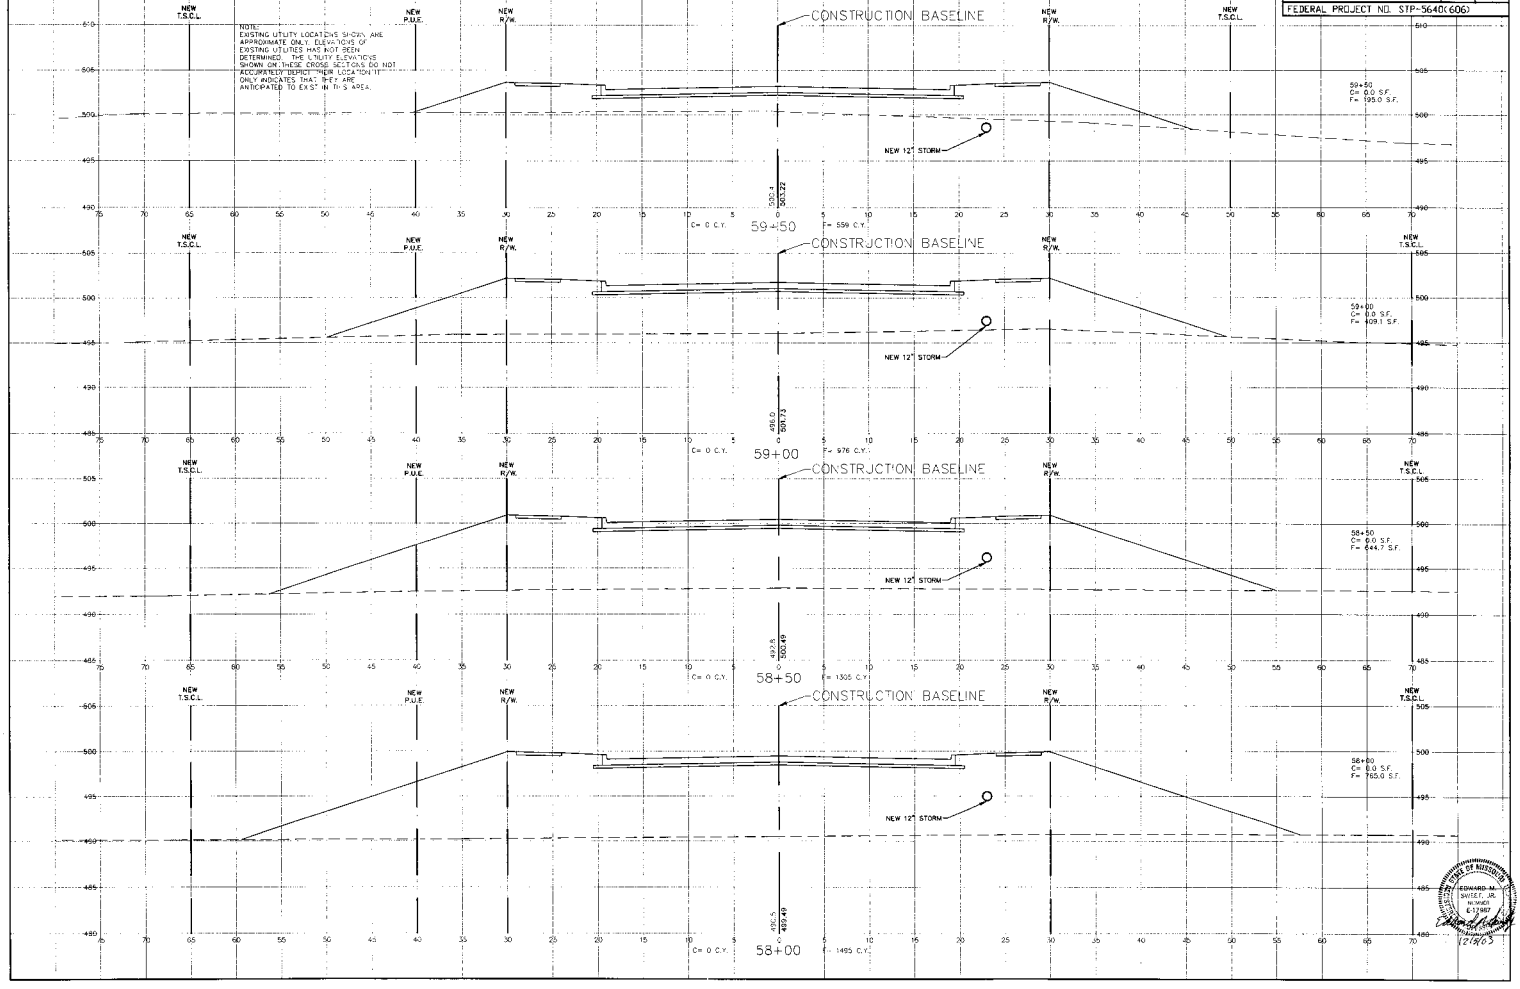

PLAN
PROFILE
PLOT DATA

STATE OF MISSOURI
EDWARD M. SWITZ, JR.
NUMBER
E-12867
12/10/03

C:\Pwfdoc\Road\Cadd\Drawings\CROSSECTIONS_5000_6600.DWG, 12/03/2003 04:50:29 PM, %SHEET.DWG, AccXES 8825