ST. CHARLES COUNTY PROJ. NO.:	SHEET NUMBER	TOTAL SHEETS
O'FALLON ROAD	94	114
FEDERAL PROJECT NO. STP-5640(606)		

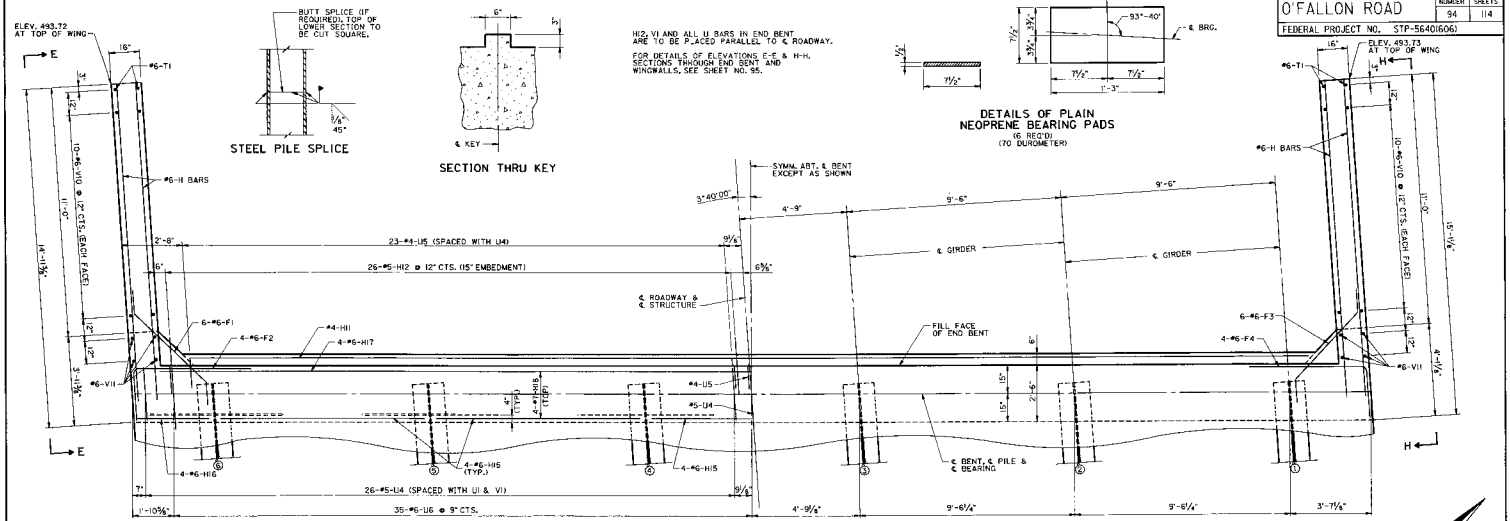

PART PLAN

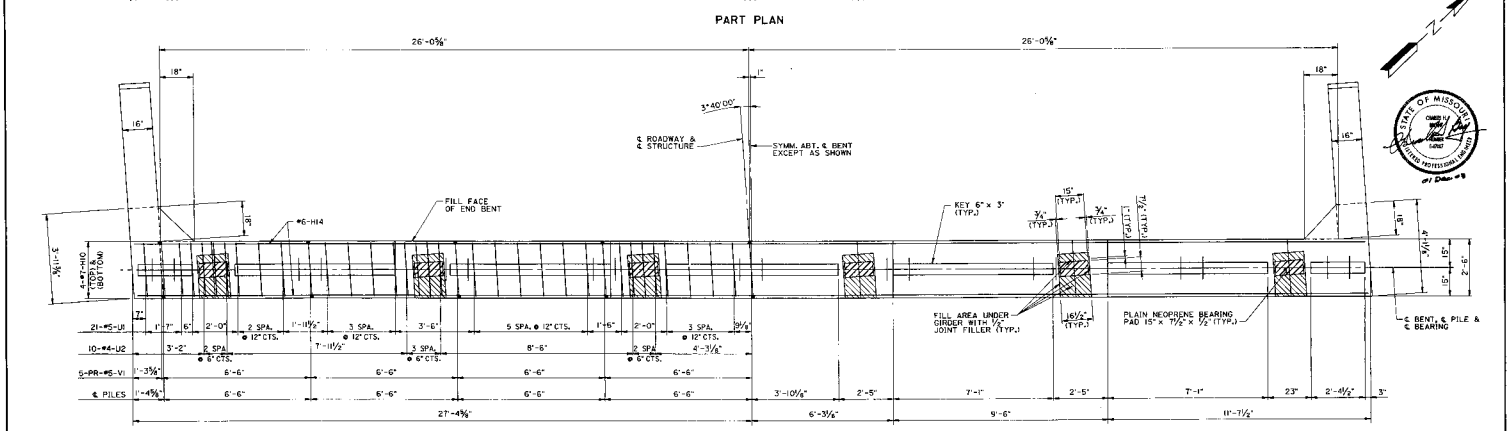

PLAN OF BEAM

DETAILS OF END BENT NO. 2

END BENT 2 DETAILS 1 OF 2

PLAN
DATE
BY
REVISED
CHECKED
REVIEWED
SHEET NUMBER
PROFILE
DATE
BY
REVISED
CHECKED
REVIEWED
SHEET NUMBER
PLOT DATA
PLOTTED
PLOT SCALE
PLOT DATE