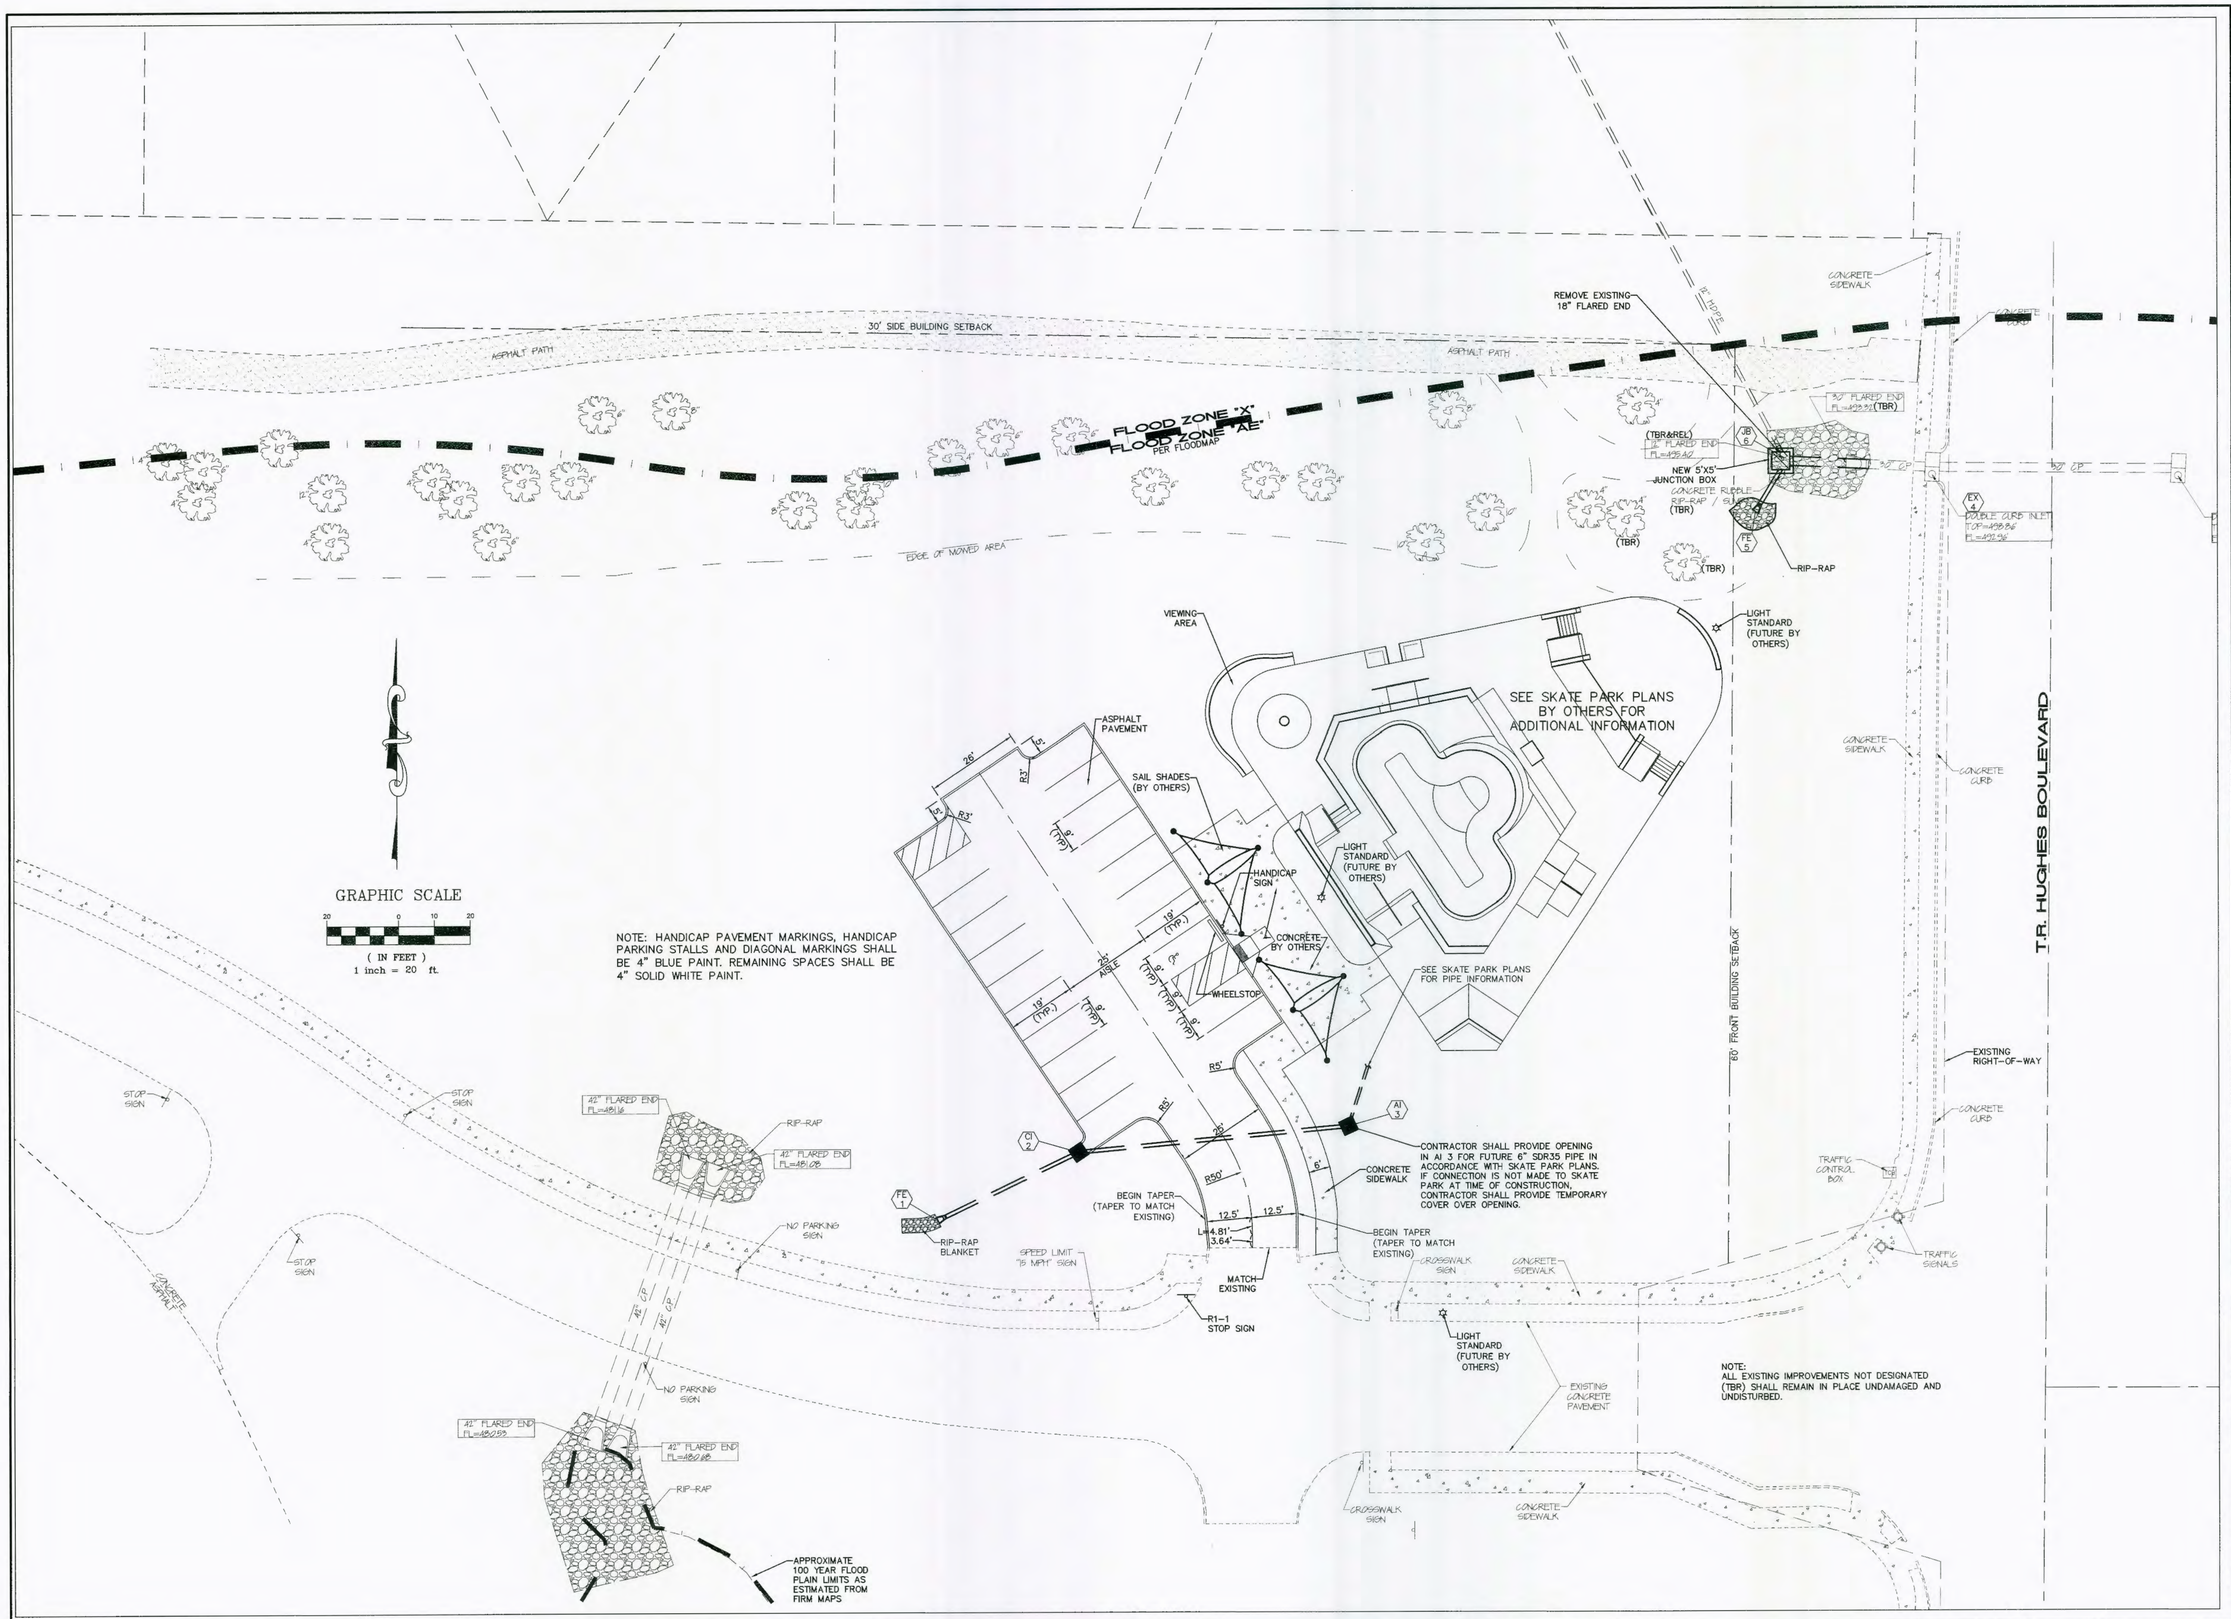

GRAPHIC SCALE

20 0 10 20

(IN FEET)

1 inch = 20 ft.

NOTE: HANDICAP PAVEMENT MARKINGS, HANDICAP PARKING STALLS AND DIAGONAL MARKINGS SHALL BE 4" BLUE PAINT. REMAINING SPACES SHALL BE 4" SOLID WHITE PAINT.

PROJECT TITLE:

WESTHOFF PARK SKATE PARK

Box Project #04-3090 | Issue Date: 12/02/2011

ENGINEERING
PLANNING
SURVEYING

221 Point West Blvd.
St. Charles, MO 63301
636-928-5552
FAX 928-1718

DISCLAIMER OF RESPONSIBILITY

I hereby specify that the documents intended to be authenticated by my seal are limited to this sheet, and I hereby disclaim any responsibility for all other Drawings, Specifications, Estimates, Reports or other documents or instruments relating to or intended to be used for any part or parts of the architectural or engineering project or survey.

STATE OF MISSOURI
SCOTT O. KOLKMEYER
NUMBER E-24744
REGISTERED PROFESSIONAL ENGINEER

Scott O. Kolkmeyer
CIVIL ENGINEER
MO 024744

Copyright 2012
Box Engineering Company, Inc.
Authority No. 000655
All Rights Reserved

REVISIONS

01/06/12	CITY COMMENTS
02/23/12	BID SET

Developer / Owner:
City of O'Fallon Parks Department
Cindy Springer - Director
100 North Main Street
O'Fallon, Missouri 63366
(636) 379-5570

SITE PLAN

P+Z No.
03-11.01

City No.
#

Page No.
3 of 8