LAYOUT: G3.1
DATE: Mar 07, 2008 - 4:46pm
DRAWING: S:\JOBS\Jobs2007\07-0075_C07-0075\dwg\MASS GRADING PLANS\0_GPLAN_G3.0 GRADING PLAN.dwg

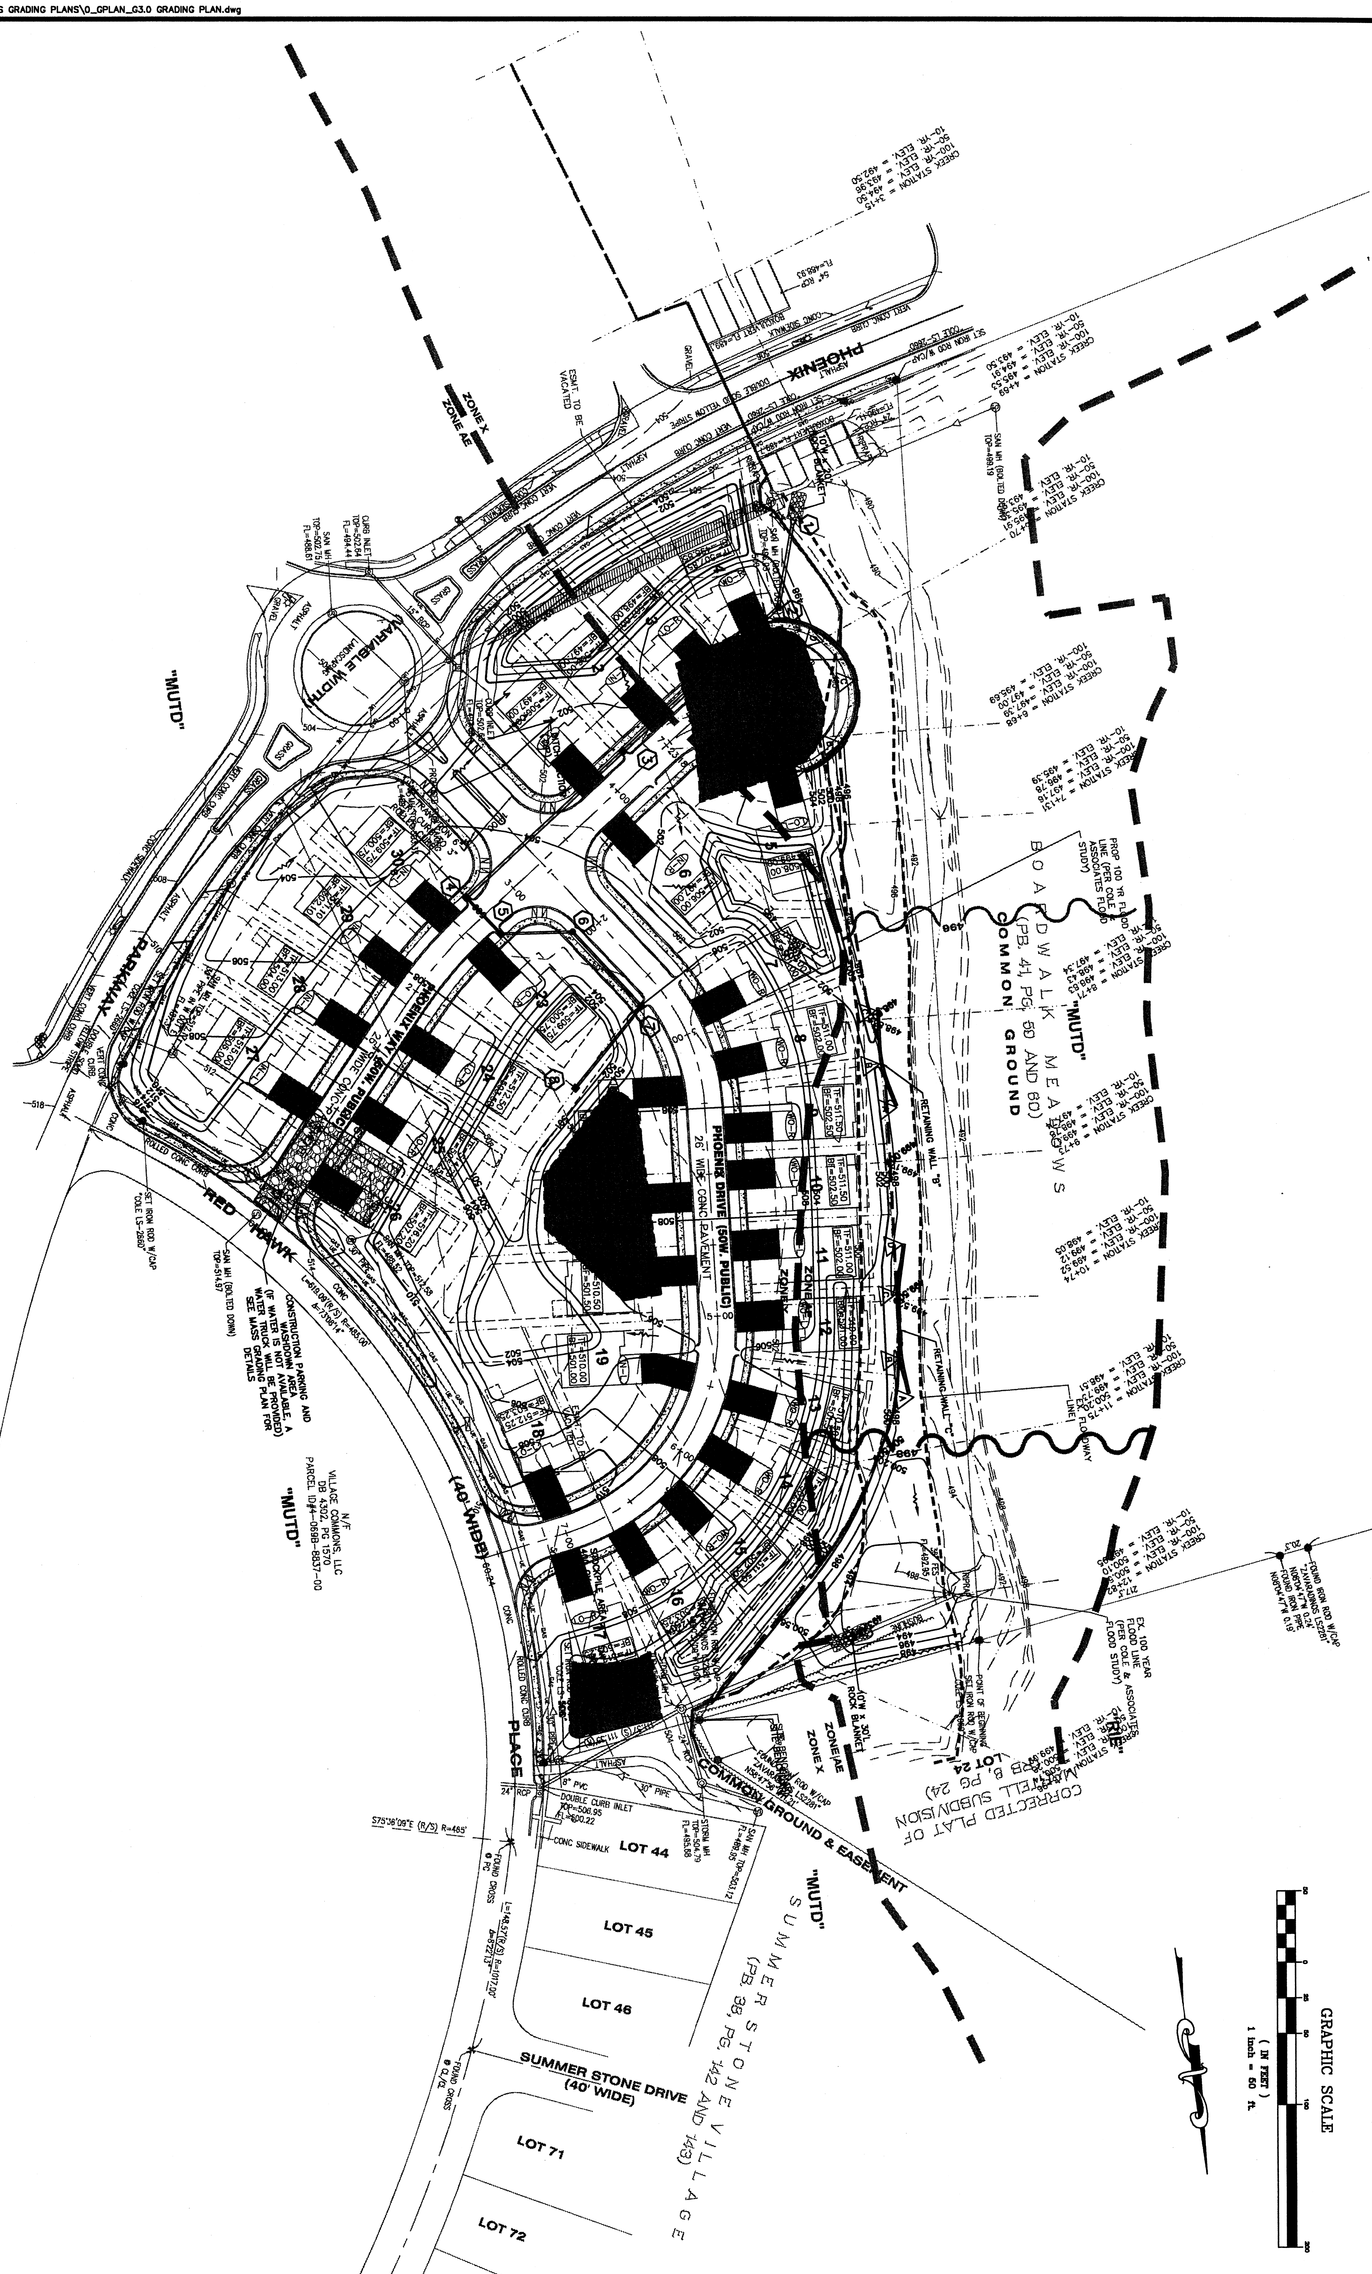

PLANNING AND DEVELOPMENT DEPARTMENT FILE #9831.57 (AREA PLAN-APPROVED MAY 24TH, ORDINANCE #5178) - 9831.57.01 (FINAL PLAN)

DESIGNED BY	DRAWN BY	CHECKED BY	DATE	JOB Number	Sheet Number
CJB	CJB	TDB	8/17/07	07-075	G3.0

planning • engineering • surveying • landscape architecture

Cole and ASSOCIATES INCORPORATED
10777 sunset office drive
saint louis, missouri 63127
p: 314 984 9887 f: 314 984 0587

PARK AVENUE VILLAGE
MASS GRADING PLANS
PHOENIX PARKWAY
O'FALLON, MO

GRADING PLAN

SEAL: STATE OF MISSOURI — MATTHEW B KOESTERER — NUMBER PE-2007034893 — PROFESSIONAL ENGINEER — 3/10/08

DEVELOPER/OWNER:
MCEAGLE DEVELOPMENT
1001 BOARDWALK SPRINGS PL
O'FALLON, MO 63366
PHONE: (636) 561-9323

THE PROFESSIONAL WHOSE SIGNATURE AND PERSONAL SEAL APPEAR HEREON ASSUMES RESPONSIBILITY ONLY FOR WHAT APPEARS ON THIS PAGE, AND DISCLAIMS (PURSUANT TO SECTION 327, 411 RSMo), ANY RESPONSIBILITY FOR ALL OTHER PLANS, SPECIFICATIONS, ESTIMATES, REPORTS, OR OTHER DOCUMENTS OR INSTRUMENTS NOT SEALED BY THE UNDERSIGNED PROFESSIONAL RELATING TO, OR INTENDED TO BE USED FOR, ANY PART OR PARTS OF THE PROJECT TO WHICH THIS PAGE REFERS.

REVISIONS

DATE		DESC
11/19/2007	1	CITY OF O'FALLON COMMENTS
12/12/2007	2	CITY OF O'FALLON COMMENTS
02/01/2008	3	CITY OF O'FALLON COMMENTS
02/25/2008	4	CITY OF O'FALLON COMMENTS
03/07/2008	5	CITY OF O'FALLON COMMENTS