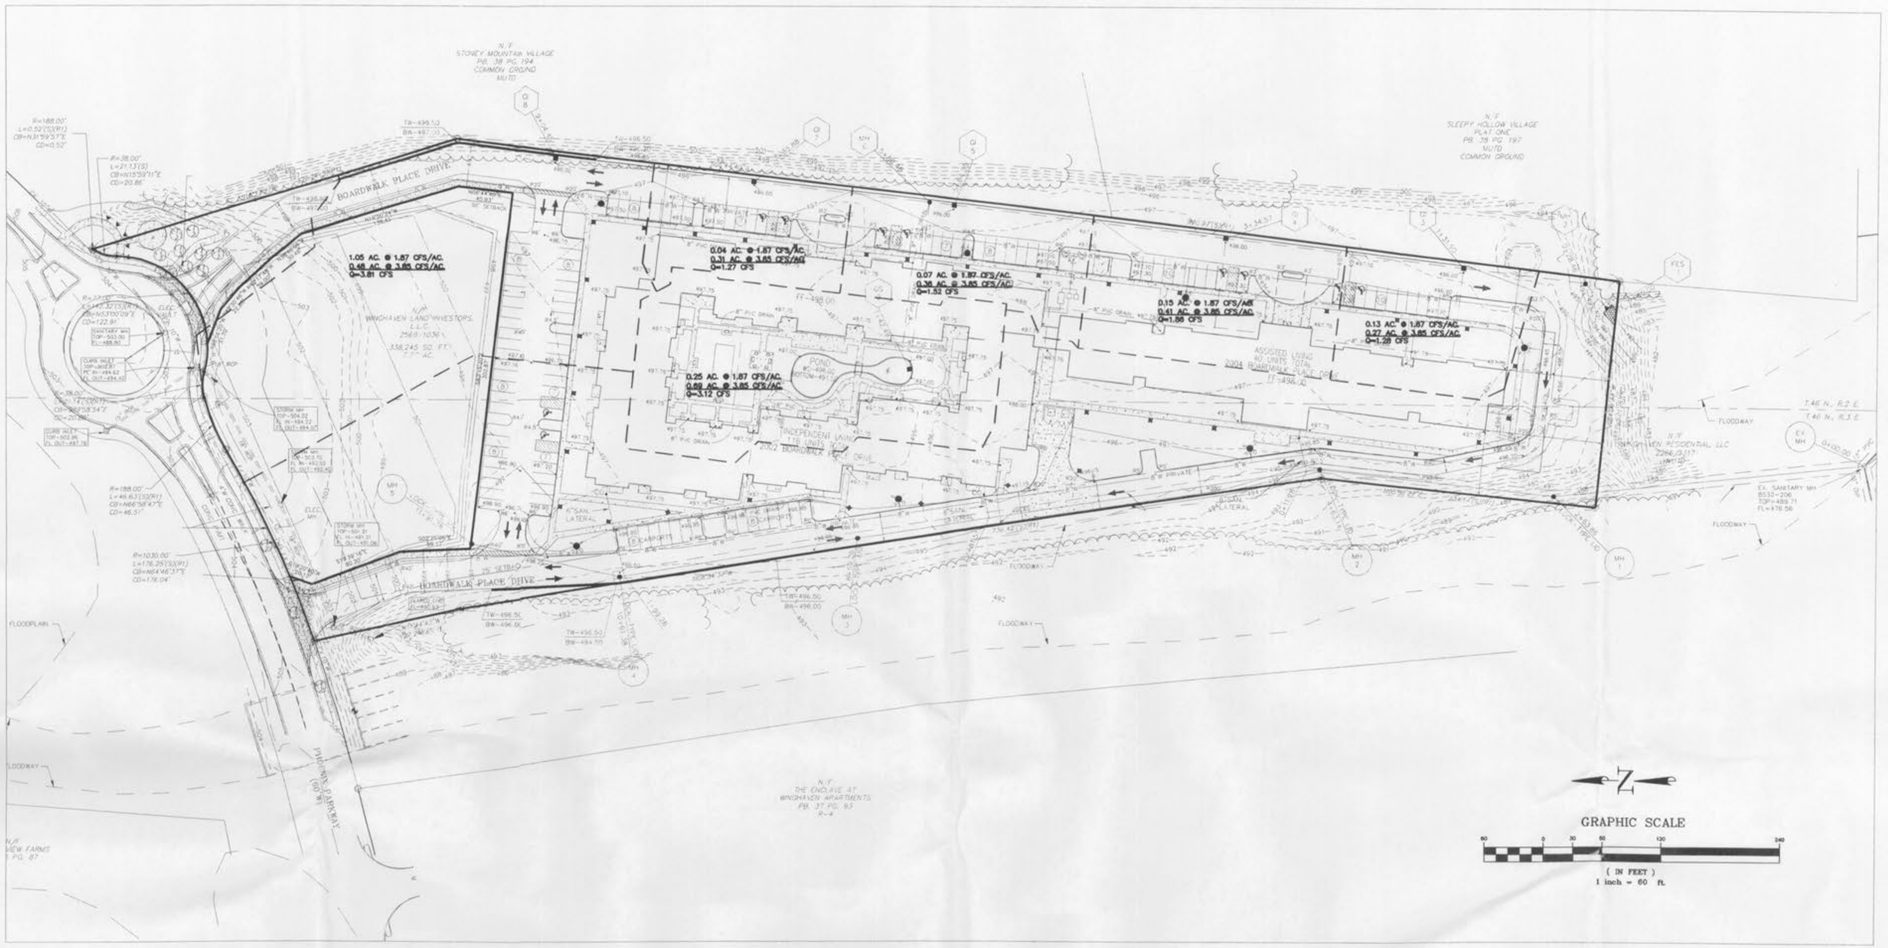

Call BEFORE you DIG
TOLL FREE
1-800-344-7483
MISSOURI ONE-CALL SYSTEM, INC.

FILE# 9831.51

THE LAWRENCE GROUP
ARCHITECTS

Austin
Carolinas
Denver
New York
St. Louis: 319 North 4th Street
Suite 1000
St. Louis, MO 63102
phone 314/231-5788
Fax 314/231-1856

Project Team:

General Contractor: PARC
1881 Boardwalk Springs Pl
O'Fallon, MO 63366
phone (636) 561-9588
Fax (636) 561-9588

Civil Engineer: Pickett Ray & Silver, Inc.
333 Mid Rivers Mall Drive
St. Peters, MO 63376
phone (636) 397-1251
Fax (636) 397-1289

Structural Engineer: ABS Consulting
1844 Lackland Hill Pkwy.
St. Louis, MO 63146
phone (314) 994-7887
Fax (314) 994-8102

Mechanical Designer/ Contractor: Jarrell Mechanical
4208 Rider Trail North
Earth City, MO 63045
phone (314) 275-1559
Fax (314) 291-2883

Plumbing Designer/ Contractor: Kyhl Plumbing
13160 Tsuesig Avenue
Bridgeton, MO 63044
phone (314) 291-4388
Fax (314) 291-5629

Electrical Designer/ Contractor: Crown Electrical
3630 South Broadway
St. Louis, MO 63118
phone (314) 865-3888
Fax (314) 865-3281

Professional Seal:

STATE OF MISSOURI
GREG V. GLADOV
PE-028241
12-05
PROFESSIONAL ENGINEER

The Professional Seal appearing on this document was authorized by the individual whose name appears thereon. Unless otherwise noted, this document was prepared by the Professional whose seal appears thereon. The Professional expressly disclaims any responsibility for such plans, drawings or documents not exhibiting this seal.

Project Title:

PROJECT:
Park Place
Independent and Assisted Living Apartments
Phoenix Parkway (Village M)
O'Fallon, Missouri 63366

This drawing and details on it are the sole property of the architect and may be used for this specific project only. It shall not be loaned, copied or reproduced, in whole or in part, or for any other purpose or project without the written consent of the architect.

No.	Revision Description	Date
1	CITY OF O'FALLON, DCSD	1-07-05

BUILDING PERMIT SET

Sheet Title:

DRAINAGE AREA MAP

Project Number: 04188
Drawn By: G.V.G.
Issue Date: NOV. 15, 2004

Sheet Number: C5

\\3servers\Projects\97034\dwg\97034 31C DES.dwg, 1/26/2005 10:06:29 AM, JUSTIN W.