GBA
GEORGE BUTLER ASSOCIATES, INC.
Engineers / Architects / Landscape Architects / Planners

DATE:	8/23/93
DESIGN BY:	JLG
DRAWN BY:	CDF
PROJECT NO.:	6866
SHEET NO.	2
TOTAL SHEETS	17

O'FALLON ROAD PEDESTRIAN SIGNAL

REVISIONS	BY	DATE

GERALD H. HURLBERT NUMBER E-16644 STATE OF MISSOURI REGISTERED PROFESSIONAL ENGINEER

SIGNAL PHASING
(Common Ground)

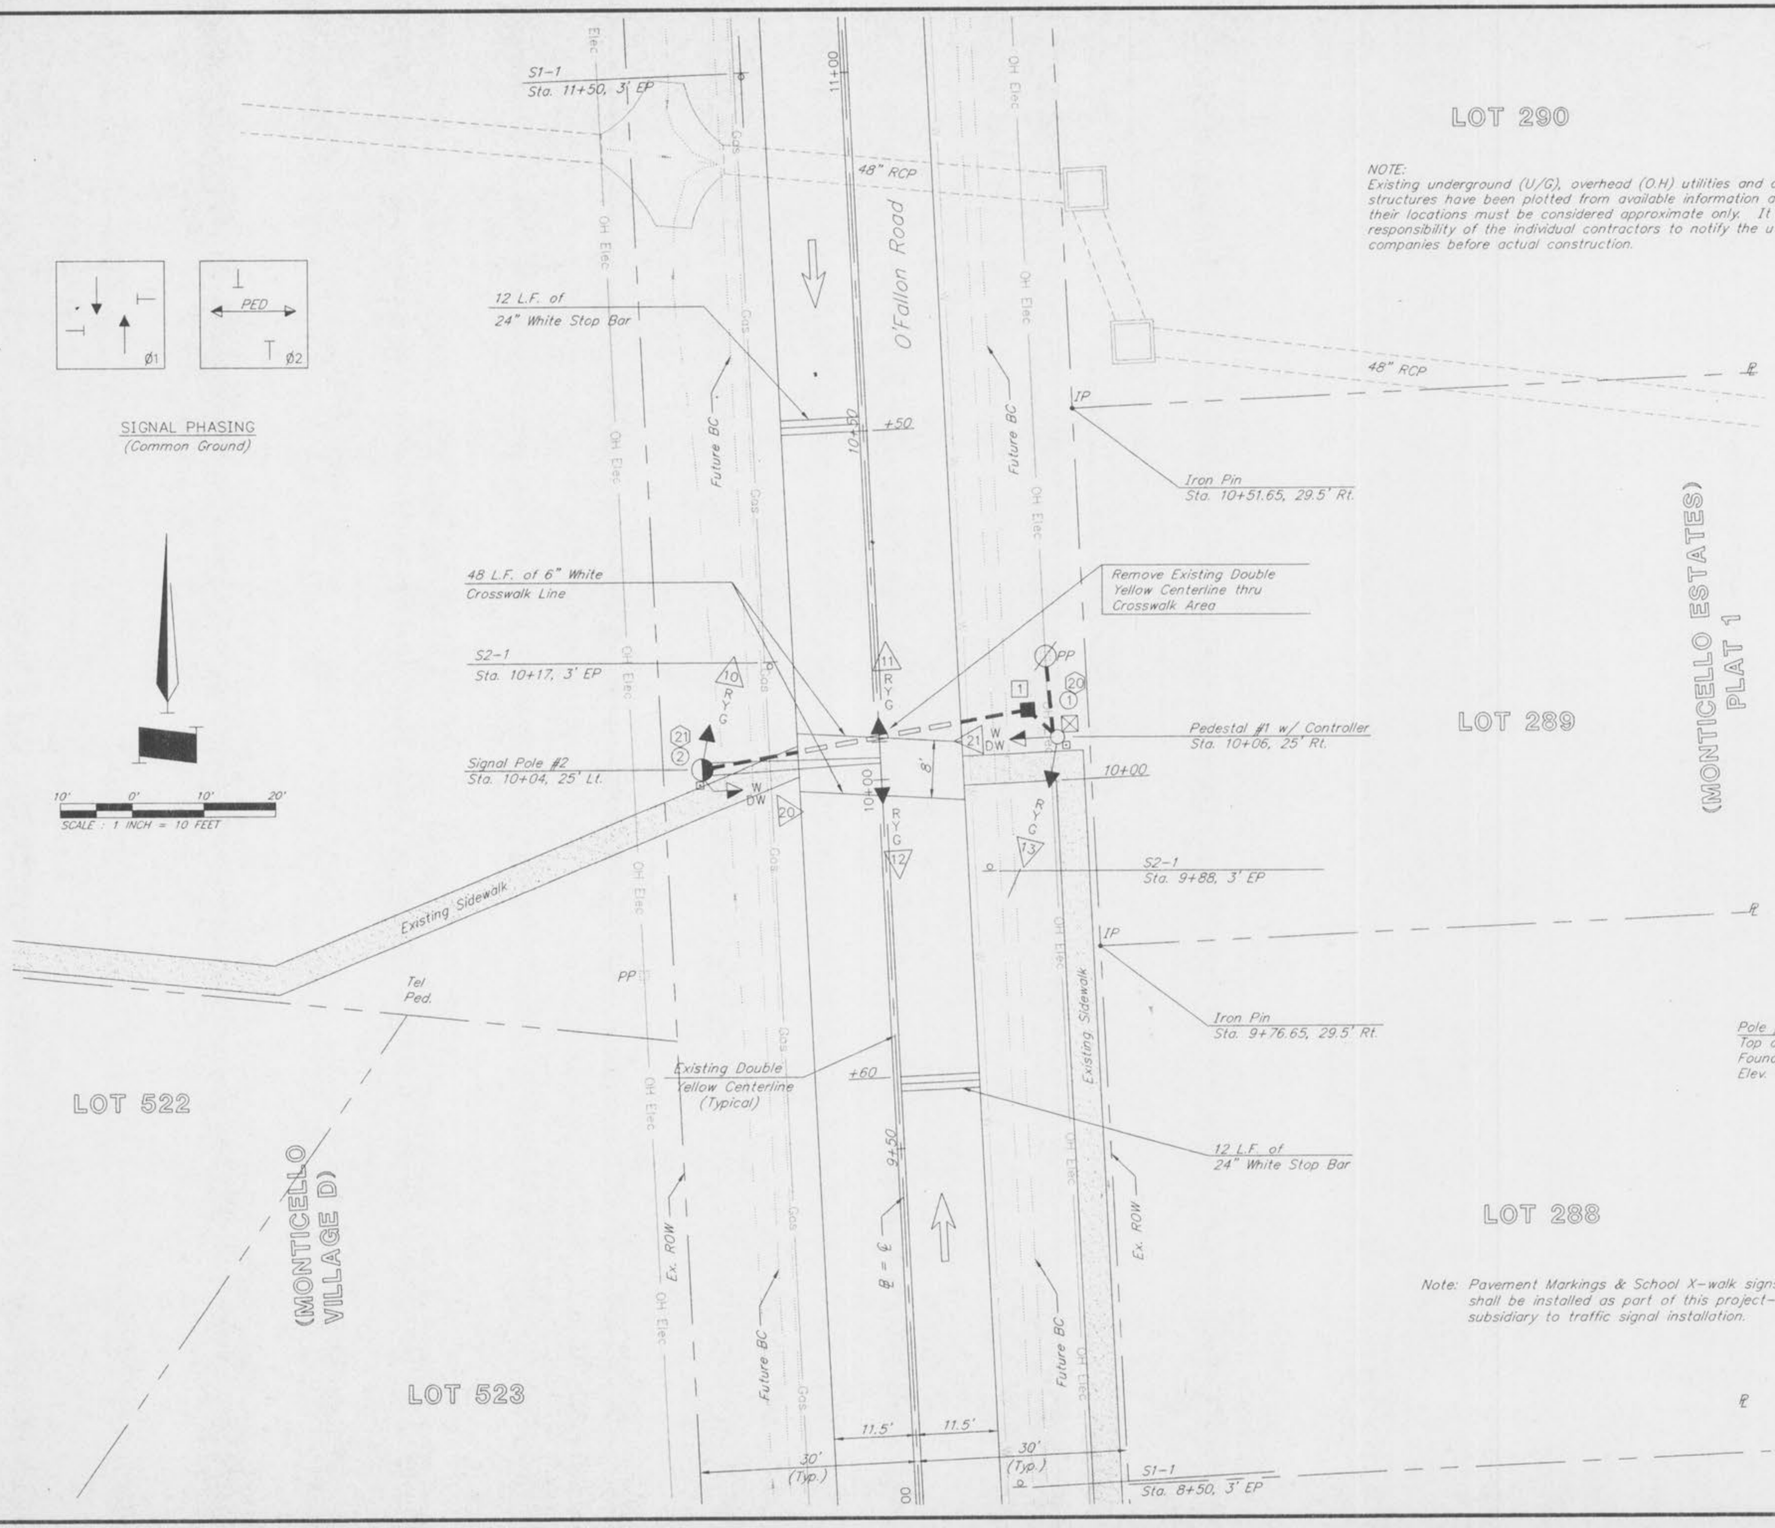

NOTE:
Existing underground (U/G), overhead (O.H) utilities and drainage structures have been plotted from available information and therefore, their locations must be considered approximate only. It is the responsibility of the individual contractors to notify the utility companies before actual construction.

SIGN #14

R10-4a
9"X12"

Use right or left arrow as appropriate.

S1-1
36"x36"
(2 Required)

S2-1
36"x36"
(2 Required)

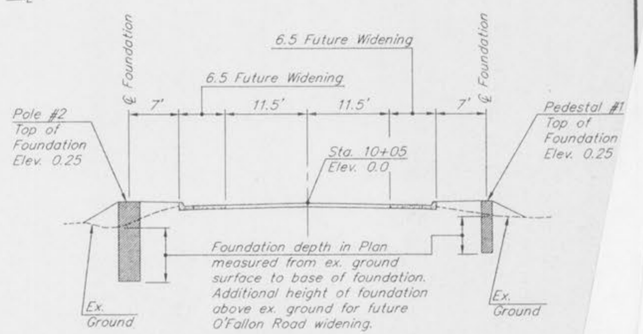

FOUNDATION DETAIL
Scale: 1"=10'

Note: *Pavement Markings & School X-walk signs shall be installed as part of this project- subsidiary to traffic signal installation.*

File name: K:\6866\6866600.DWG Last edited: 93/10/28 @ 11:05
K:\6866\6866600
REV3-93001