DRAINAGE AREA MAP

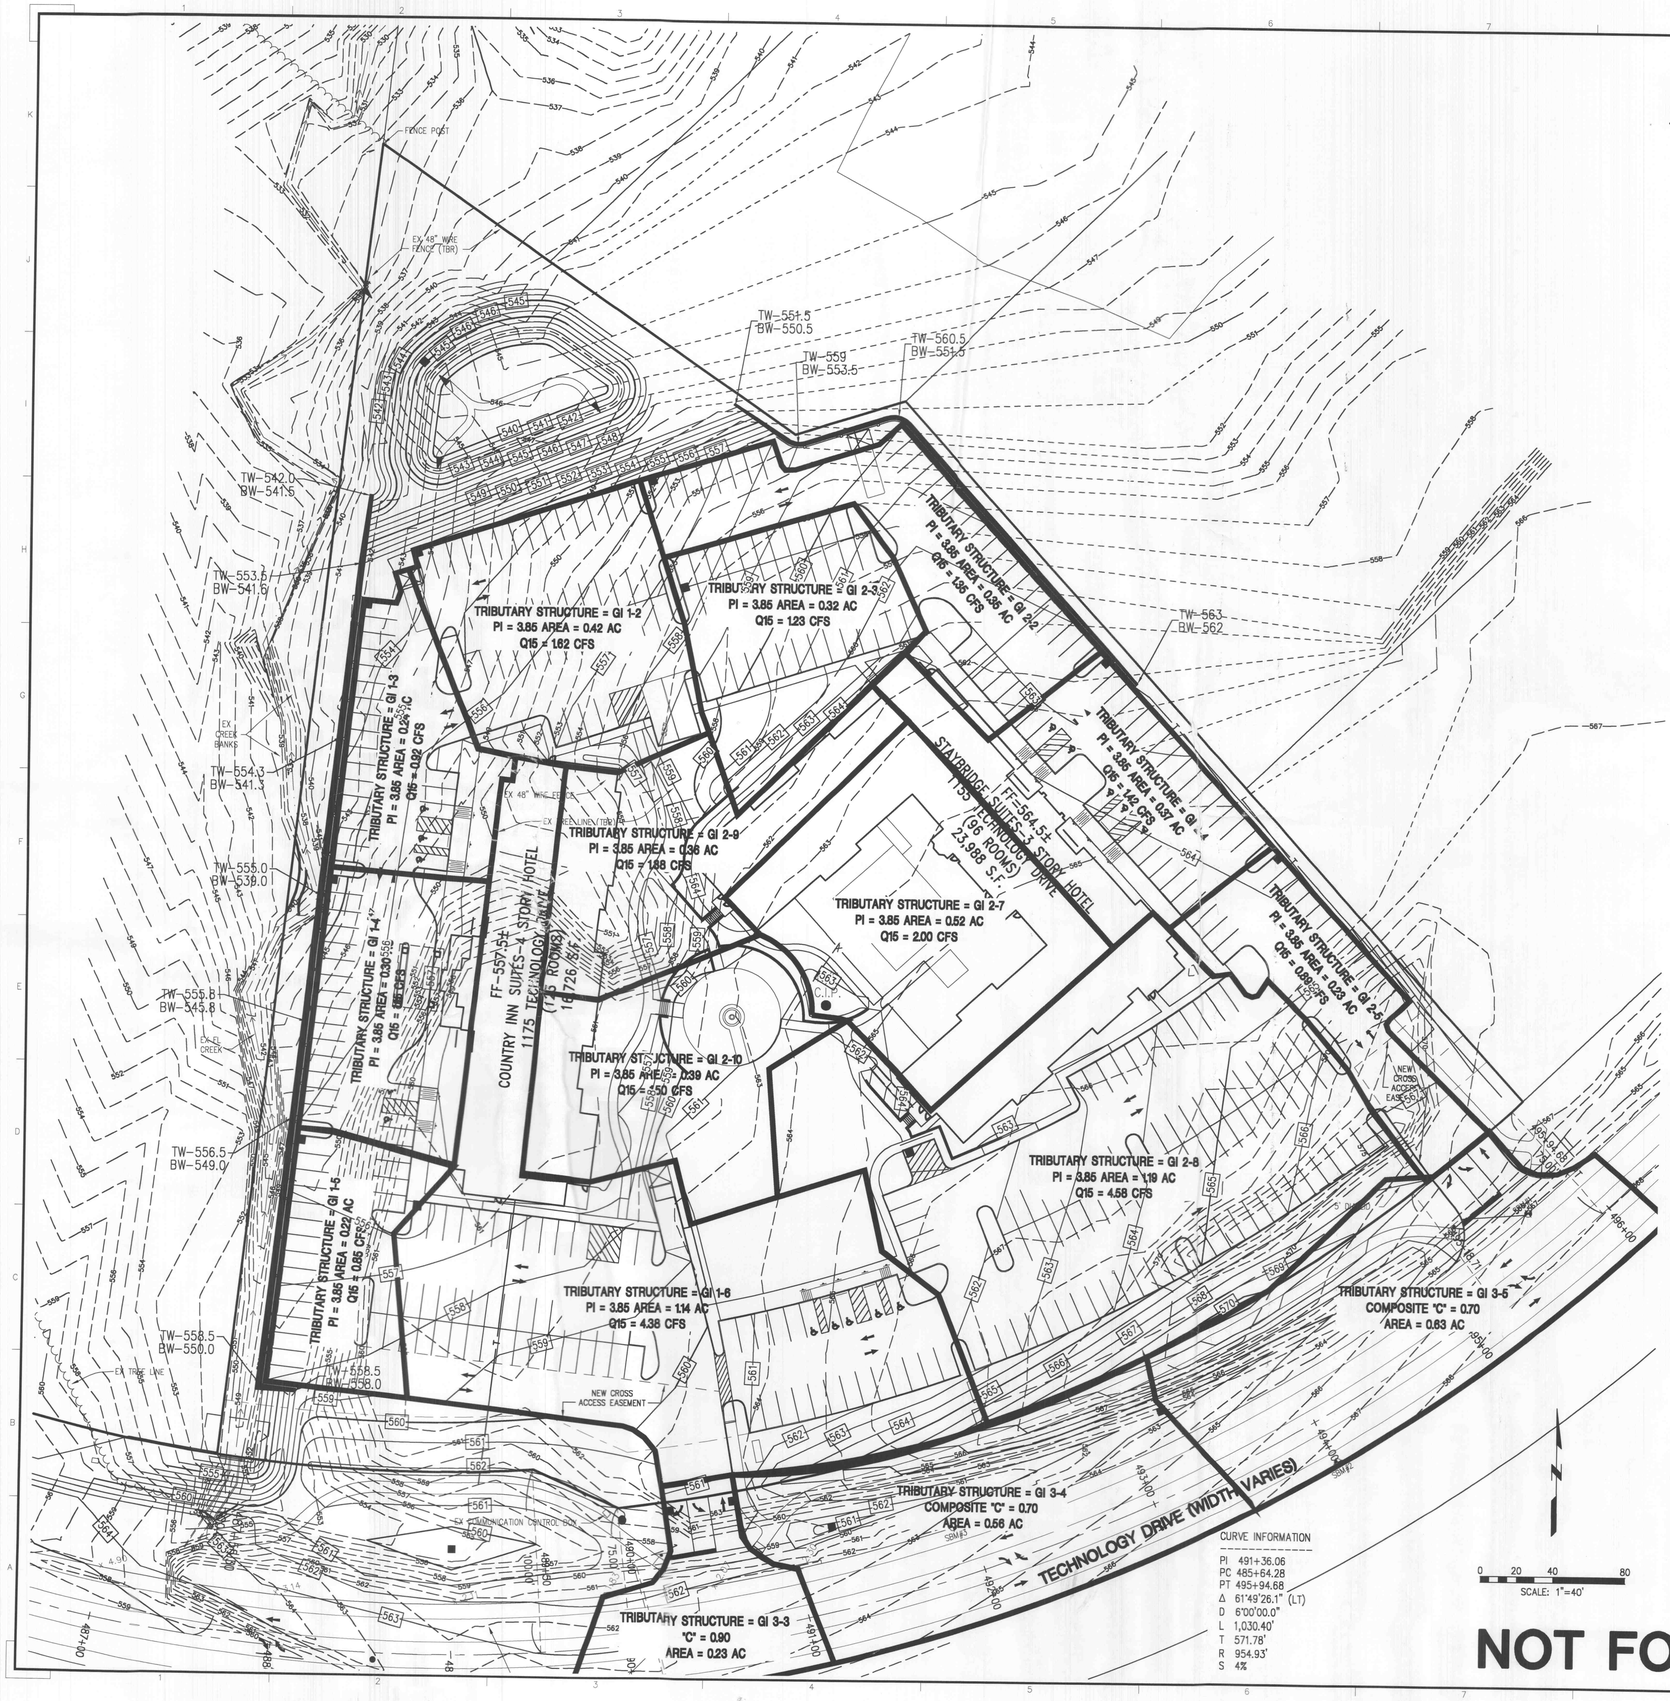

NOT FOR CONSTRUCTION

ENGINEERS
ARCHITECTS
SURVEYORS
SCIENTISTS

Farnsworth GROUP

20 ALLEN AVENUE, SUITE 200
ST LOUIS, MISSOURI 63119
(314) 962-7900 / (314) 962-1253 Fax

www.f-w.com

ISSUE:

#	Date:	Description:
1	2/13/04	City of O'Fallon Comments
2	2/13/04	Duckett Creek Sanitary District Comments
3	2/13/04	Cottleville Fire Protection District Comments
4	2/13/04	MoDot Comments
5	2/13/04	Corps of Engineers Comments
6	3/15/04	Duckett Creek Sanitary District Comments
7	3/18/04	Revisions per Architect

CALL BEFORE YOU DIG - DRILL - BLAST
1-800-344-7483
(TOLL FREE)

MISSOURI ONE CALL SYSTEM, INC.
* FIBER OPTIC PRESENT *
MoDOT (314) 340-4100

PROJECT:

PERSIMMON POINTE
HOTEL DEVELOPMENT

STATE OF MISSOURI
JAMES T. BURKE
NUMBER E-13347
REGISTERED PROFESSIONAL ENGINEER

#4130 HIGHWAY 40-61
O'FALLON, MO

Date:	12-30-03
Design/Drawn:	DB
Approved:	JTB
Book No.:	-

SHEET TITLE:

DRAINAGE AREA MAP

SHEET NUMBER:

C4

SHEET 8 OF 36

Project No.: 299163.12
Planning & Zoning File: #3103.03

XRef Files: ...\299163offsite-sew | ...\z-29916.3-plan-11-25-03-r14 | ...\plan-3-18-04 | dnowak | P:\1999\299163.12-hwy 40 @ rte A\dwg\299163-CDS.DWG | DATE: 03/18/2004 | Time: 13:01