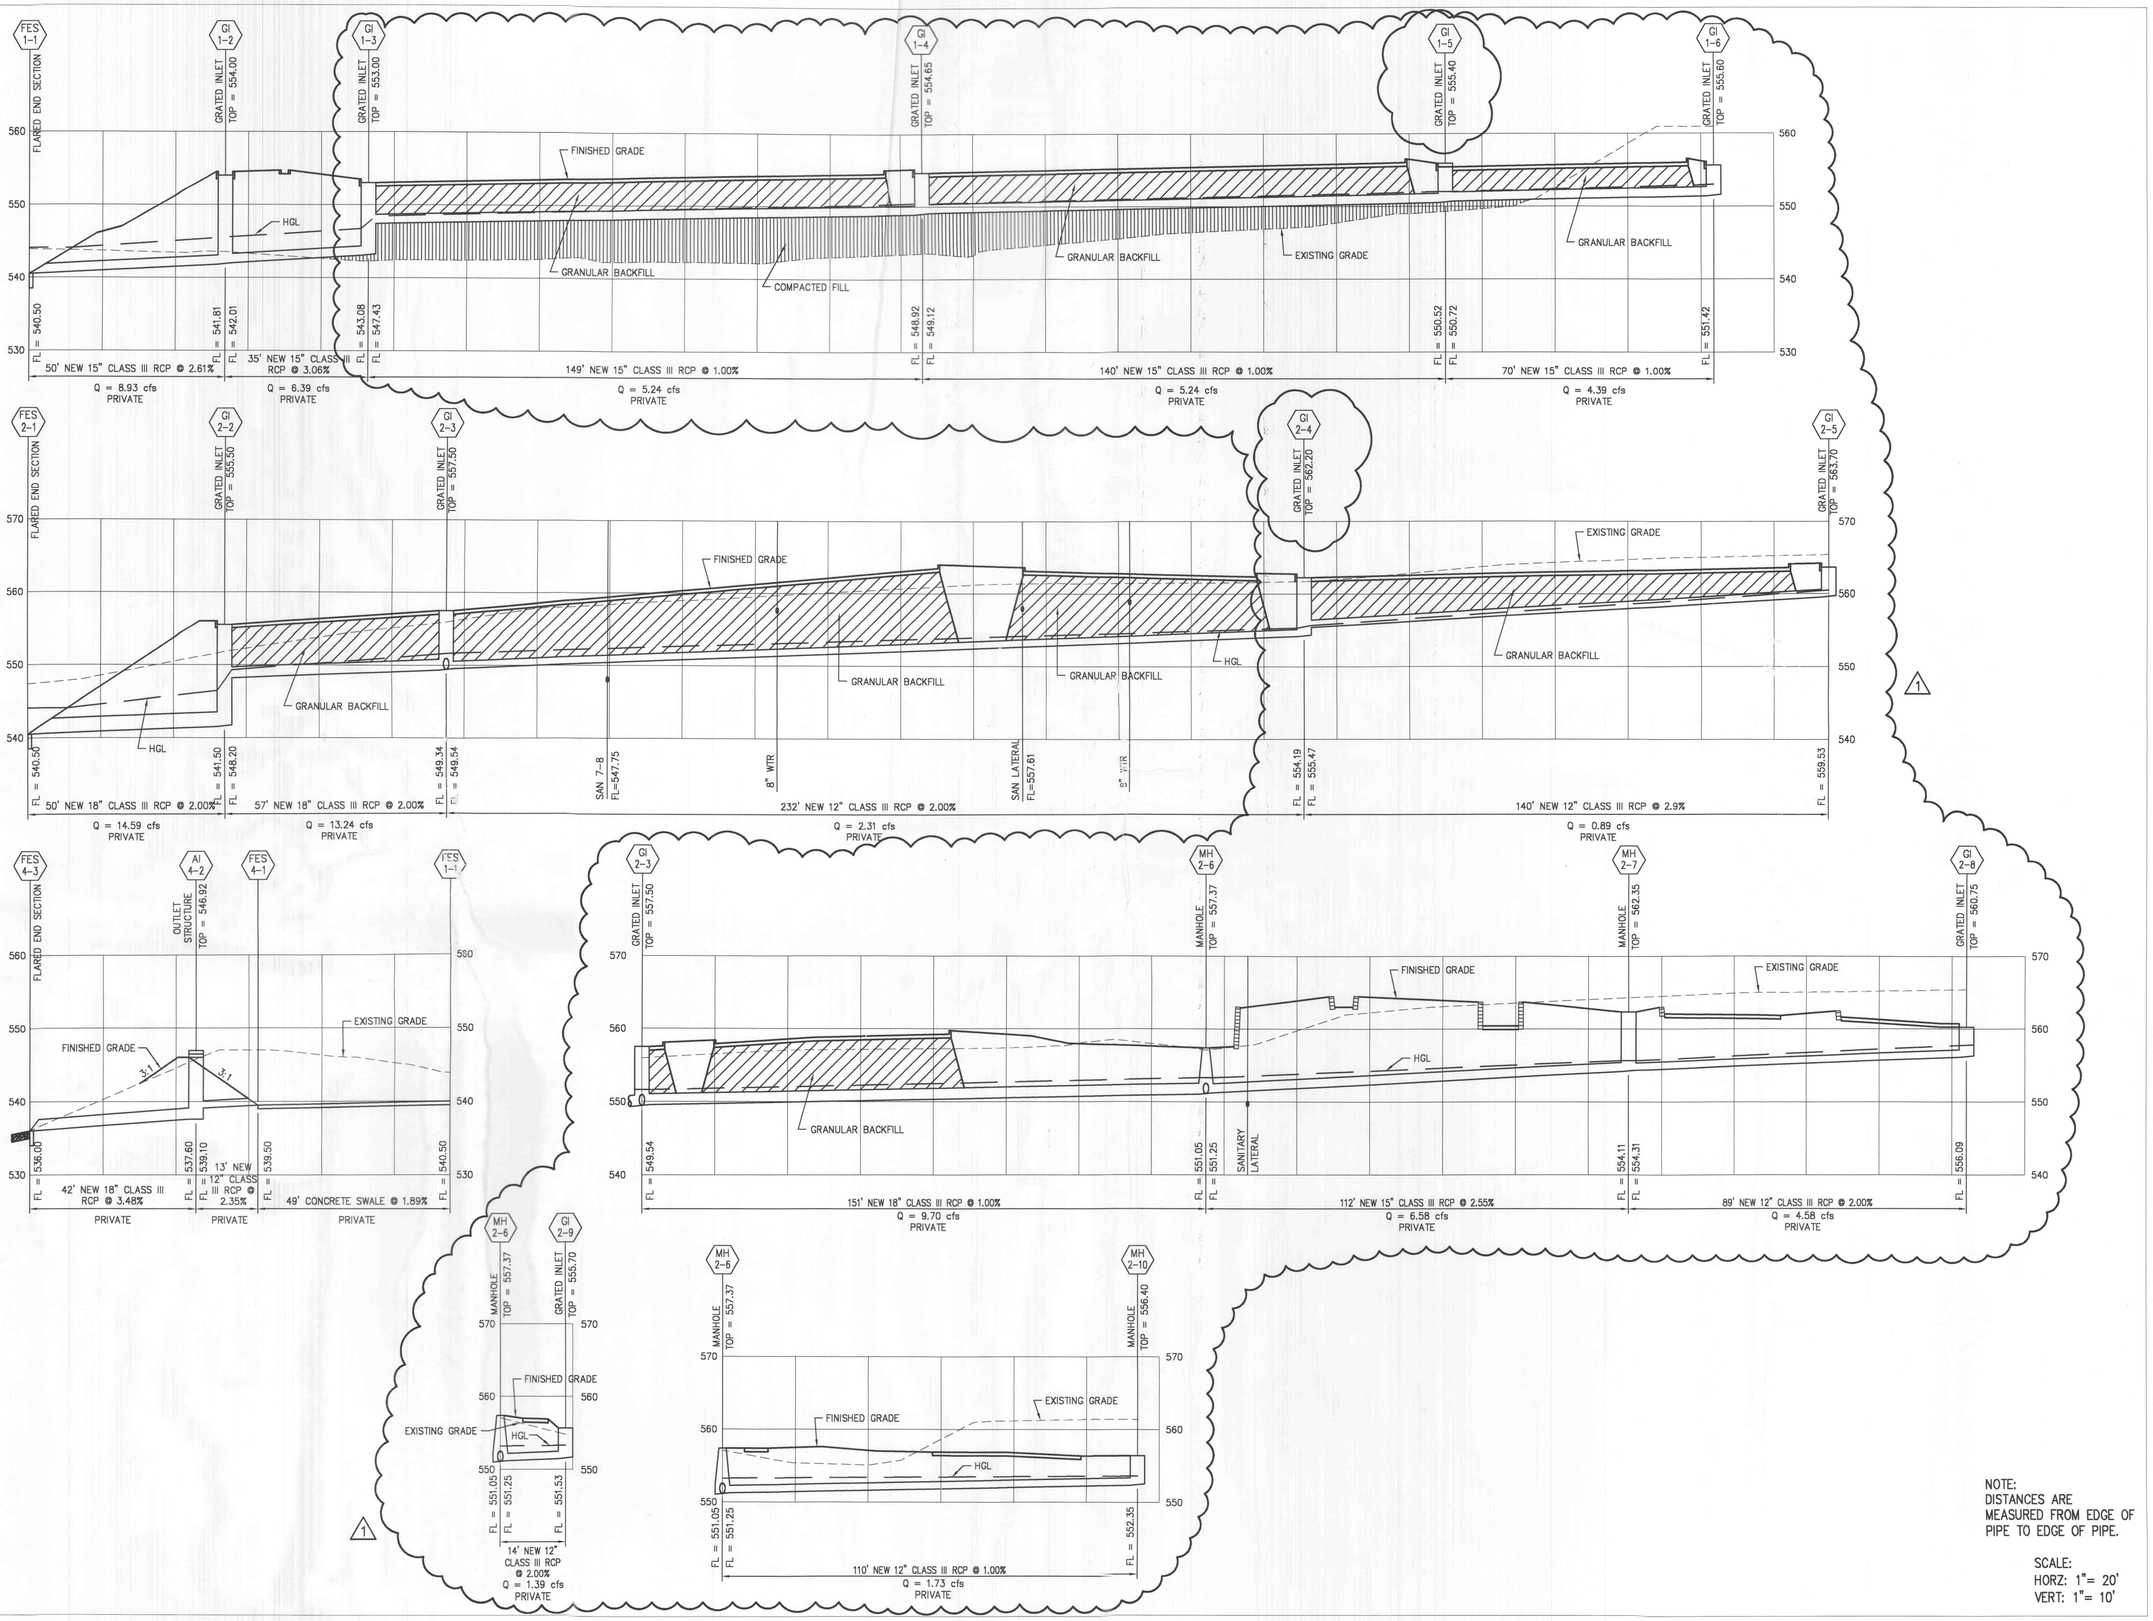

NOTE:
DISTANCES ARE MEASURED FROM EDGE OF PIPE TO EDGE OF PIPE.

SCALE:
HORZ: 1"= 20'
VERT: 1"= 10'

ENGINEERS
ARCHITECTS
SURVEYORS
SCIENTISTS

Farnsworth GROUP

20 ALLEN AVENUE, SUITE 200
ST LOUIS, MISSOURI 63119
(314) 962-7900 / (314) 962-1253 Fax

www.f-w.com

ISSUE:

#	Date:	Description:
1	2/13/04	City of O'Fallon Comments
2	2/13/04	Duckett Creek Sanitary District Comments
3	2/13/04	Cottleville Fire Protection District Comments
4	2/13/04	MoDot Comments
5	2/13/04	Corps of Engineers Comments

CALL BEFORE YOU DIG - DRILL - BLAST
1-800-344-7483
(TOLL FREE)

MISSOURI ONE CALL SYSTEM, INC.
* FIBER OPTIC PRESENT *
MoDOT (314) 340-4100

PROJECT:
PERSIMMON POINTE HOTEL DEVELOPMENT

STATE OF MISSOURI
JAMES T. BURKE
NUMBER E-13347
REGISTERED PROFESSIONAL ENGINEER

#4130 HIGHWAY 40-61
O'FALLON, MO

Date:	12-30-03
Design/Drawn:	DE
Approved:	JTB
Book No.:	

SHEET TITLE:
STORM SEWER PROFILES

SHEET NUMBER:
C6

SHEET 10 OF 36

Project No.: 299163.1
Planning & Zoning File: #3103.03

XRef Files:
[Layout: P:\1999\299163.12-hwy 40 @ rte K\dwg\299163-C03.DWG] DATE: 02/13/2004 [Time: 16:4]