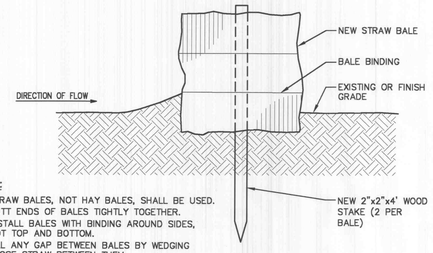

NOTES:
1. STRAW BALES, NOT HAY BALES, SHALL BE USED.
2. BUTT ENDS OF BALES TIGHTLY TOGETHER.
3. INSTALL BALES WITH BINDING AROUND SIDES, NOT TOP AND BOTTOM.
4. FILL ANY GAP BETWEEN BALES BY WEDGING LOOSE STRAW BETWEEN THEM.

1 Sediment Barrier
Scale: Not To Scale

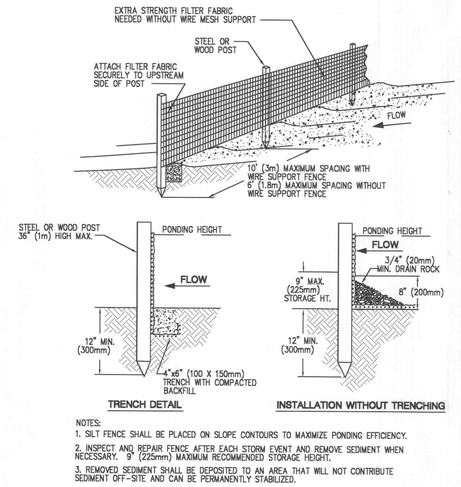

NOTES:
1. SILT FENCE SHALL BE PLACED ON SLOPE CONTOURS TO MAXIMIZE PONDING EFFICIENCY.
2. INSPECT AND REPAIR FENCE AFTER EACH STORM EVENT AND REMOVE SEDIMENT WHEN NECESSARY. 9" (225mm) MAXIMUM RECOMMENDED STORAGE HEIGHT.
3. REMOVED SEDIMENT SHALL BE DEPOSITED TO AN AREA THAT WILL NOT CONTRIBUTE SEDIMENT OFF-SITE AND CAN BE PERMANENTLY STABILIZED.

2 Silt Fence Detail
Scale: Not To Scale

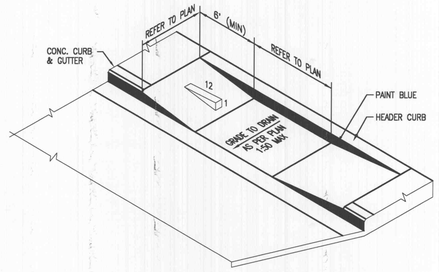

3 Handicap Ramp Detail
Scale: Not To Scale

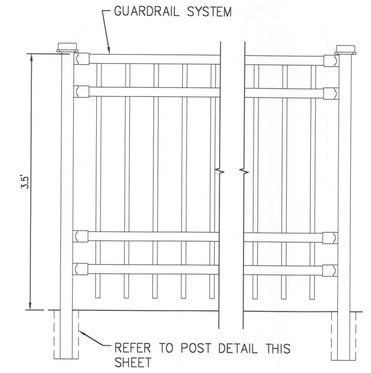

NEW FENCE SHALL BE HUNTER GREEN COMMERCIAL STRATFORD AS MANUFACTURED BY DELGARD

4 Retaining Wall Hand Rail Detail
Scale: Not To Scale

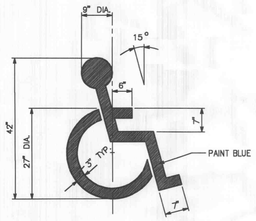

NOTE: COLOR(S) SHALL COMPLY WITH ALL LOCAL REGULATIONS.

5 Painted Handicapped Parking Symbol Detail
Scale: Not To Scale

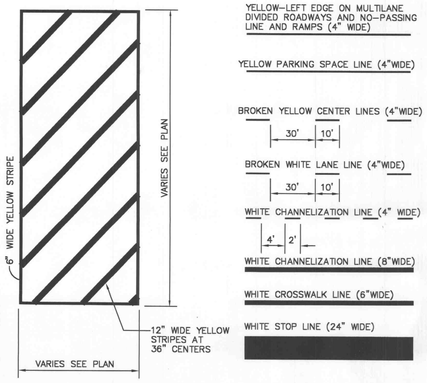

NOTE: COLOR(S) SHALL COMPLY WITH ALL LOCAL REGULATIONS.

6 Painted Stripe Detail
Scale: Not To Scale

NOTE:
MOUNT FINE SIGN NO MORE THAN 6" BELOW HANDICAPPED SIGNS

'HANDICAPPED PARKING' SIGNS

STANDARD 12"X18"X0.080" ALUMINUM 'HANDICAP PARKING' SIGN FACE WITH WHITE LETTERS ON BLUE BACKGROUND (OR LOCALLY APPROVED EQUAL). GALVANIZED STEEL POST 9'-6" LONG. SET BOTTOM OF SIGN 5'-0" ABOVE GRADE. SET BOTTOM OF POST 3'-0" BELOW GRADE.

7 Handicap Parking Sign
Scale: Not To Scale

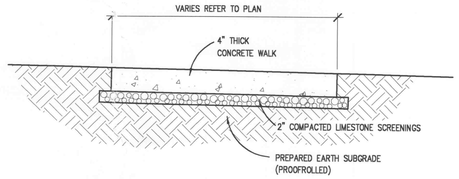

1. PROVIDE 1/2" PREMOLDED EXPANSION JOINT FILLER AT 20' C.C.
2. PROVIDE TOOLED CONTRACTION JOINTS AT 5' O.C.E.W. (STOP TRANSVERSE CONTRACTION JOINT AT LONGITUDINAL CONTRACTION JOINT)
3. COORDINATE WITH TOOLED CONTRACTION JOINT PATTERN ON ARCHITECTURAL DRAWINGS.

8 Concrete Walk Detail
Scale: Not To Scale

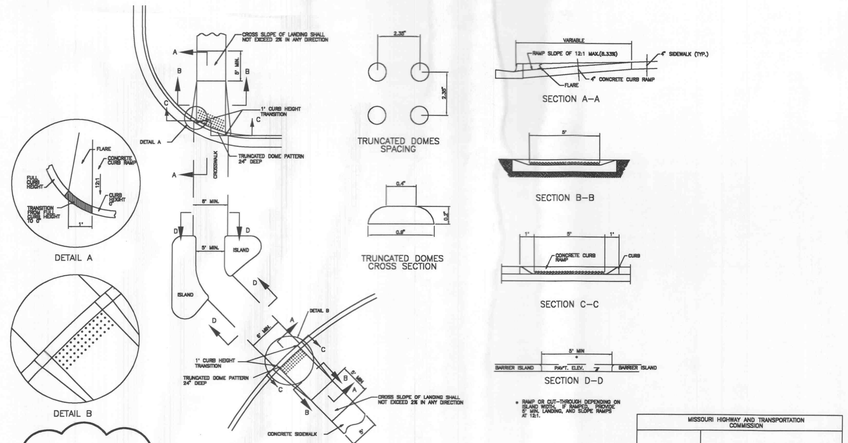

GENERAL NOTES:
1)1) SLOPE ON ALL CONCRETE CURB RAMPS, PROVIDE A LANDING THE SAME WIDTH AS THE RAMP AND ALLOWING OF LAND ADJACENT TO CURB RAMP WITH MAXIMUM 2% SLOPE IN ANY DIRECTION.
TINTED CONCRETE (AS PER STANDARD SPECIFICATION 1036) SHALL BE USED ON CURB RAMP ONLY.

MISSOURI HIGHWAY AND TRANSPORTATION COMMISSION		
	CONCRETE SIDEWALK AND CURB RAMPS	
	01-01-2003	608.10K

9 MoDot Concrete Sidewalk & Curb Ramps
Scale: Not To Scale

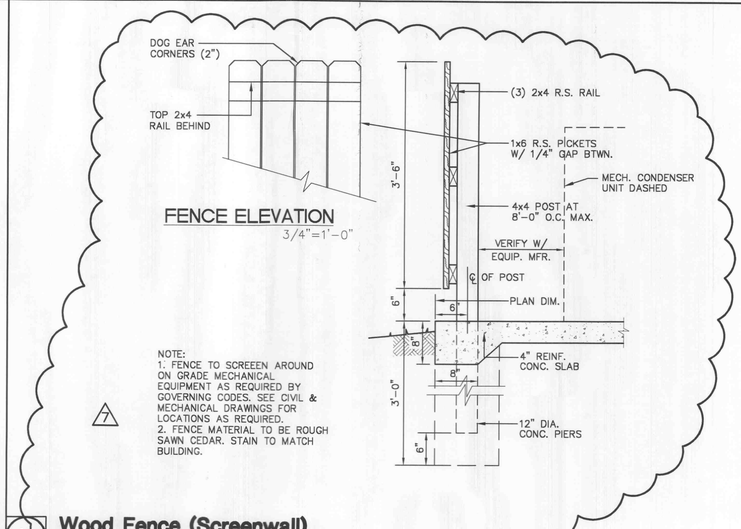

NOTE:
1. FENCE TO SCREEEN AROUND ON GRADE MECHANICAL EQUIPMENT AS REQUIRED BY GOVERNING CODES. SEE CIVIL & MECHANICAL DRAWINGS FOR LOCATIONS AS REQUIRED.
2. FENCE MATERIAL TO BE ROUGH SAWN CEDAR. STAIN TO MATCH BUILDING.

10 Wood Fence (Screenwall)
Scale: Not To Scale

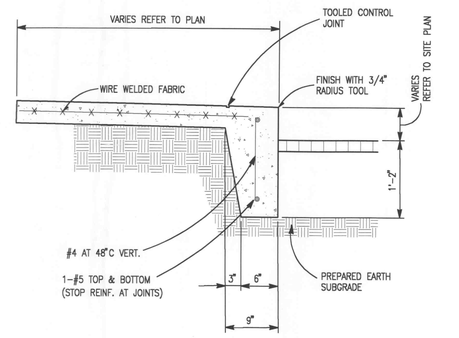

11 Turned Down Concrete Walk Detail
Scale: Not To Scale

ENGINEERS
ARCHITECTS
SURVEYORS
SCIENTISTS

Farnsworth GROUP

20 ALLEN AVENUE, SUITE 200
ST LOUIS, MISSOURI 63119
(314) 962-7900 / (314) 962-1253 Fax

www.f-w.com

ISSUE:

#	Date:	Description:
1	2/13/04	City of O'Fallon Comments
2	2/13/04	Duckett Creek Sanitary District Comments
3	2/13/04	Cottleville Fire Protection District Comments
4	2/13/04	MoDot Comments
5	2/13/04	Corps of Engineers Commen
6	3/15/04	Duckett Creek Sanitary District Comments
7	3/18/04	Revisions per Architect

CALL BEFORE YOU DIG - DRILL - BLAST
1-800-344-7483
(TOLL FREE)

MISSOURI ONE CALL SYSTEM, INC.
* FIBER OPTIC PRESENT *
MoDOT (314) 340-4100

PROJECT:
PERSIMMON POINTE HOTEL DEVELOPMENT

JAMES T. BURKE NUMBER E-13347 REGISTERED PROFESSIONAL ENGINEER

#4130 HIGHWAY 40-61
O'FALLON, MO

Date:	12-30-03
Design/Drawn:	DE
Approved:	JTE
Book No.:	

SHEET TITLE:
DETAILS

SHEET NUMBER:
C9

SHEET 13 OF 36

Project No.: 299163.12
Planning & Zoning File: #3103.03

XRef Files:
[drowok | P:\1999\299163.12-hwy 40 @ rte k\dwg\299163-DTLSDWG | DATE: 03/18/2004 | Time: 14:16]