SITE PLAN

PERUQUE CROSSING LOT 3

00-11282D 11-4

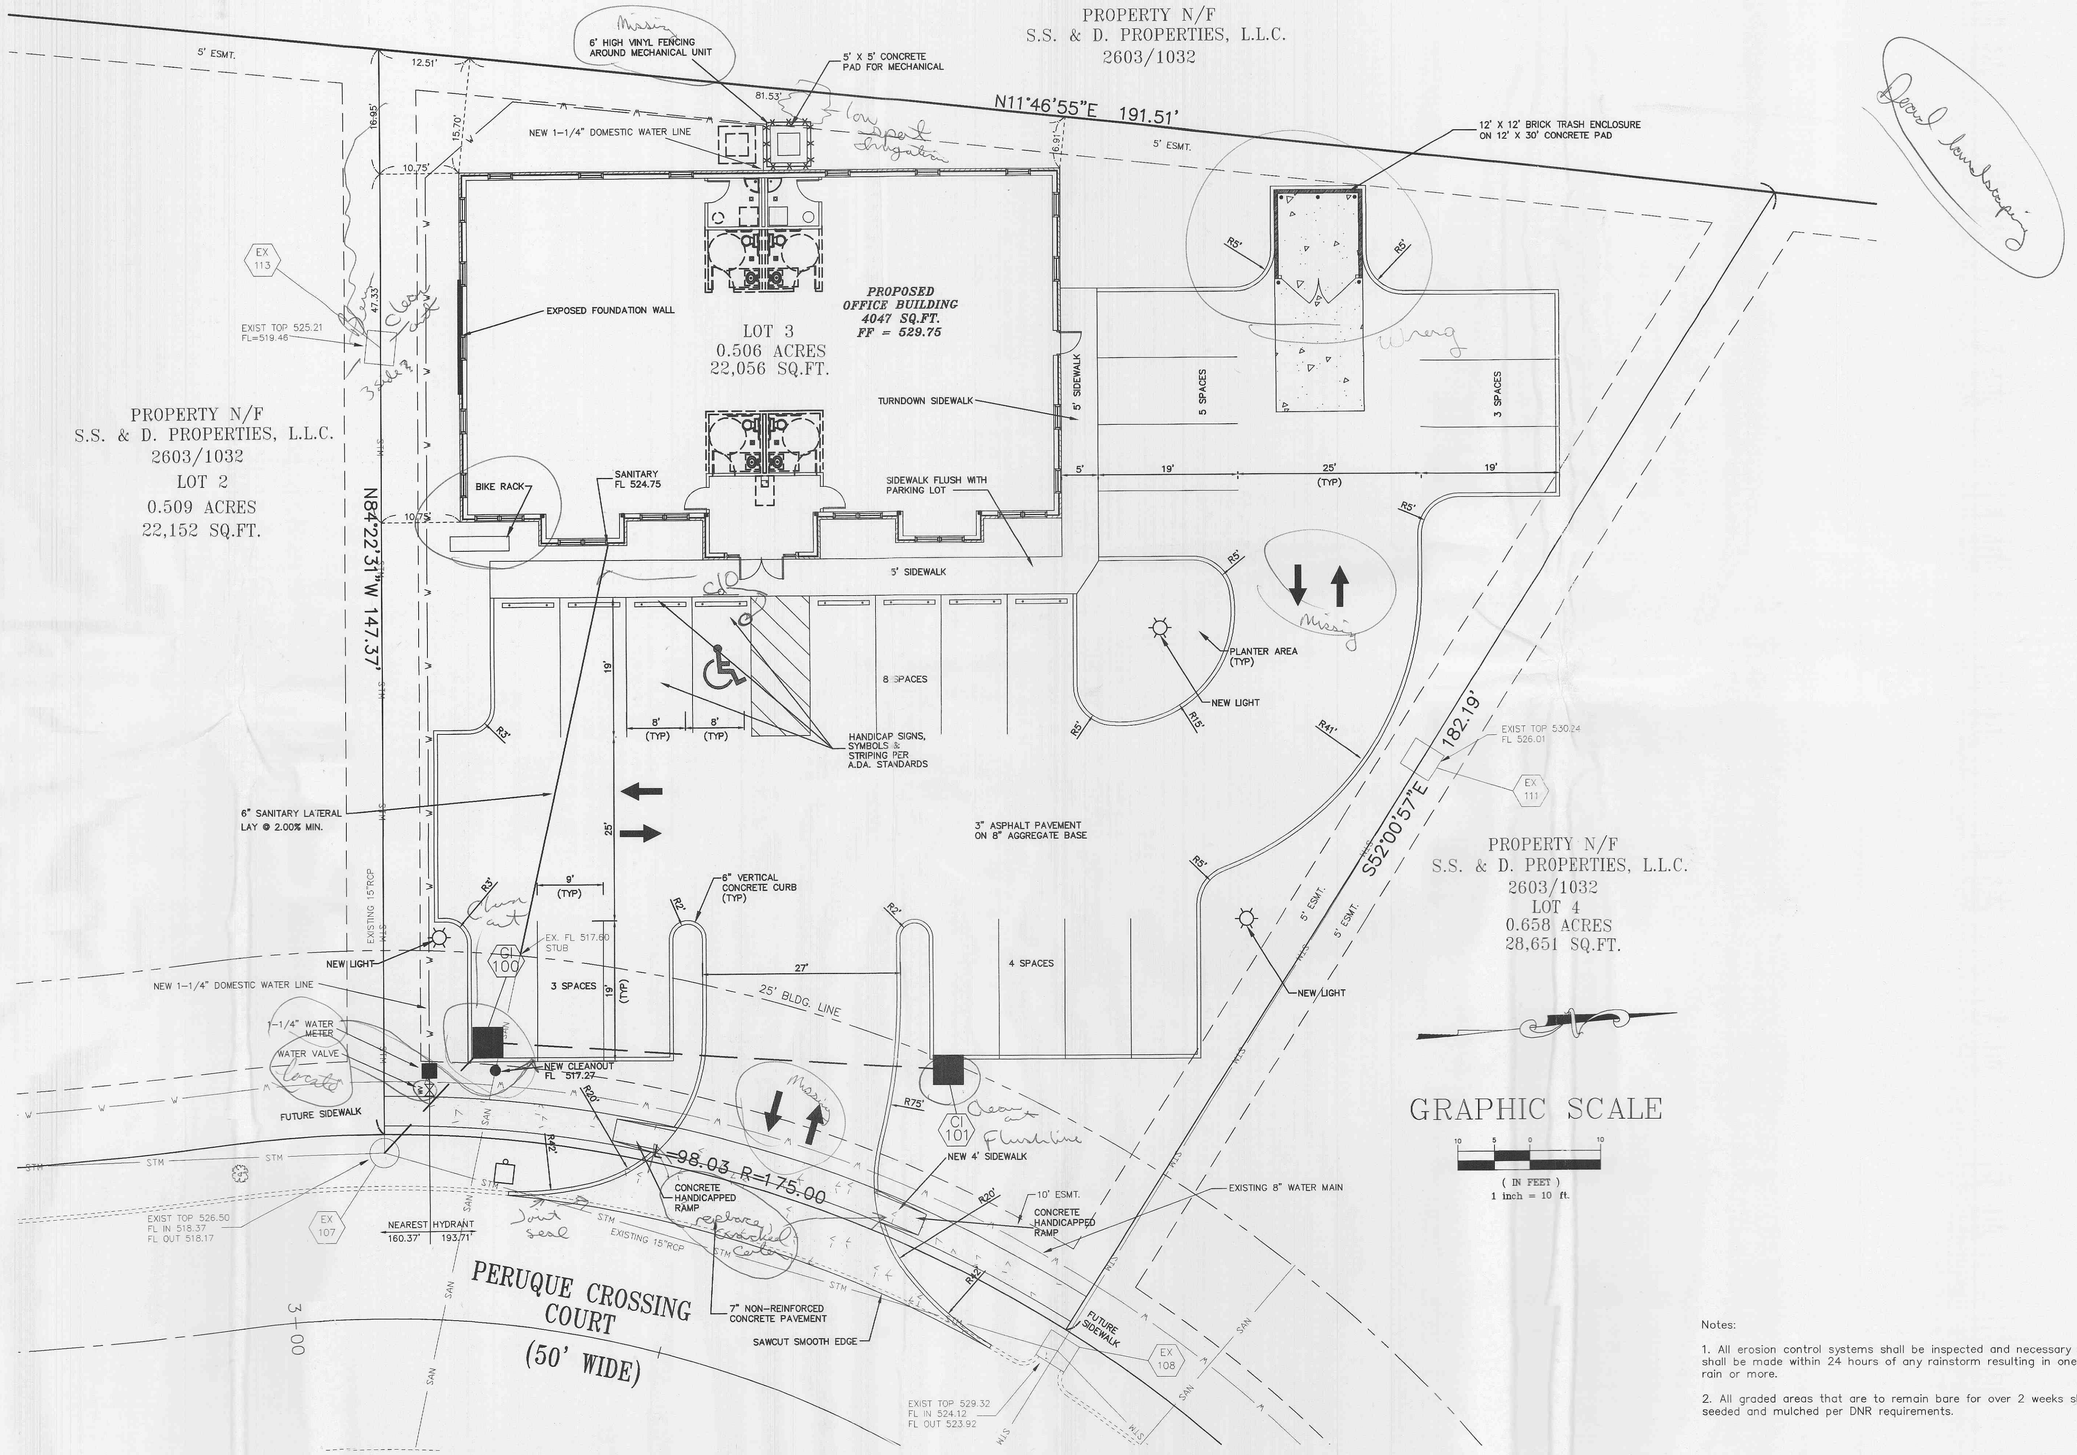

Notes:

1. All erosion control systems shall be inspected and necessary corrections shall be made within 24 hours of any rainstorm resulting in one-half inch of rain or more.

2. All graded areas that are to remain bare for over 2 weeks shall be seeded and mulched per DNR requirements.

UNDERGROUND UTILITIES HAVE BEEN PLOTTED FROM AVAILABLE INFORMATION AND THEREFORE THEIR LOCATIONS SHALL BE CONSIDERED APPROXIMATE ONLY. THE VERIFICATION OF THE LOCATION OF ALL UNDERGROUND UTILITIES, EITHER SHOWN OR NOT SHOWN ON THESE PLANS, SHALL BE THE RESPONSIBILITY OF THE CONTRACTOR AND SHALL BE LOCATED PRIOR TO ANY GRADING OR CONSTRUCTION OF THE IMPROVEMENTS.

E:\DWG\A11000PLUS\11282D-PERUQUE LOT 3\CONSTRUCTION\11282DCON.dwg, 01/06/2004 05:01:49 PM, 1:1, STATION 36 SWR

Planning and Zoning File # 2001.02