A DETAIL SHEET FOR
PERUQUE CROSSING
00-11282L 4-7-05

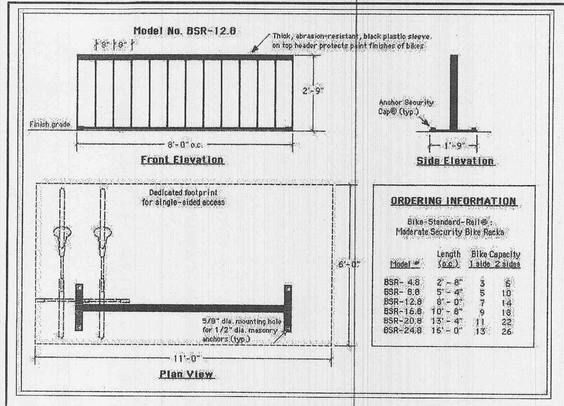

BIKE RACK DETAIL
(OR EQUIVALENT)
NOT TO SCALE

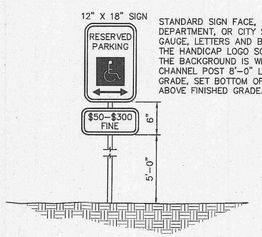

STANDARD SIGN FACE, STANDARD HIGHWAY DEPARTMENT, OR CITY STREET DEPARTMENT GAUGE, LETTERS AND BORDERS ARE GREEN, THE HANDICAP LOGO SQUARE IS BLUE AND THE BACKGROUND IS WHITE, GALVANIZED U CHANNEL POST 8'–0" LONG, SET 3'–0" INTO GRADE. SET BOTTOM OF "FINE" SIGN 5'–0" ABOVE FINISHED GRADE.

HANDICAP PARKING SIGN
NOT TO SCALE

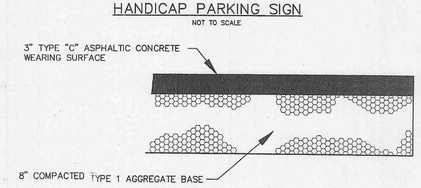

ASPHALT PAVEMENT DETAIL
NOT TO SCALE

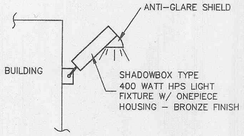

BUILDING MOUNTED LIGHT
NOT TO SCALE

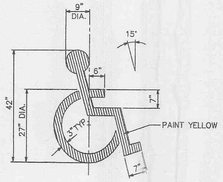

PAINTED HANDICAPPED
PARKING SYMBOL
NOT TO SCALE

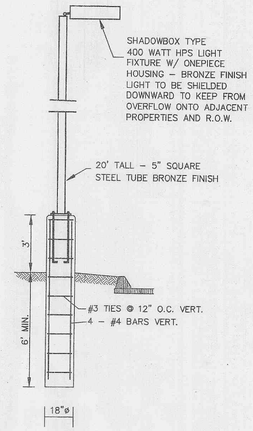

LIGHT POLE & BASE
NOT TO SCALE

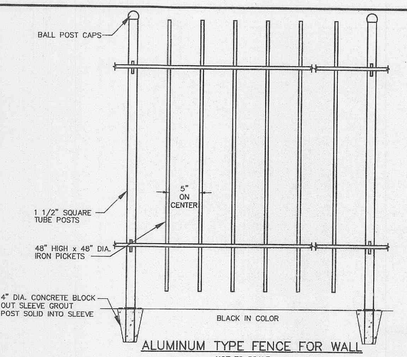

ALUMINUM TYPE FENCE FOR WALL
NOT TO SCALE

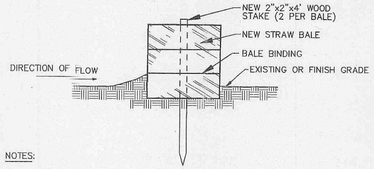

NOTES:
1. STRAW BALES, NOT HAY BALES SHALL BE USED
2. BUTT ENDS OF BALES TIGHTLY TOGETHER.
3. INSTALL BALES WITH BINDING AROUND SIDES, NOT TOP AND BOTTOM.
4. FILL ANY GAP BETWEEN BALES BY WEDGING LOOSE STRAW BETWEEN THEM.

SEDIMENT BARRIER
NOT TO SCALE

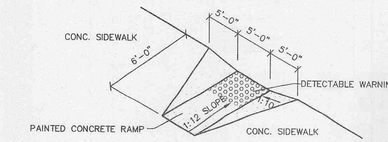

HANDICAPPED RAMP DETAIL
NOT TO SCALE

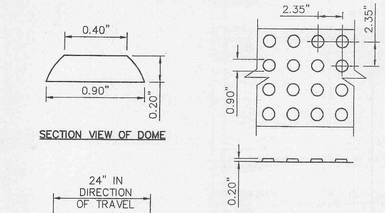

PLAN AND SECTION VIEWS OF DETECTABLE WARNING DOMES AND THEIR RELATIVE SPACING ON THE X AND Y AXIS

PLAN VIEW OF A DETECTABLE WARNING SURFACE SHOWING DOMES ALIGNED IN ROWS, NOT SKEWED DIAGONALLY.

TYPICAL DETAIL OF DETECTABLE WARNING SURFACE
NOT TO SCALE

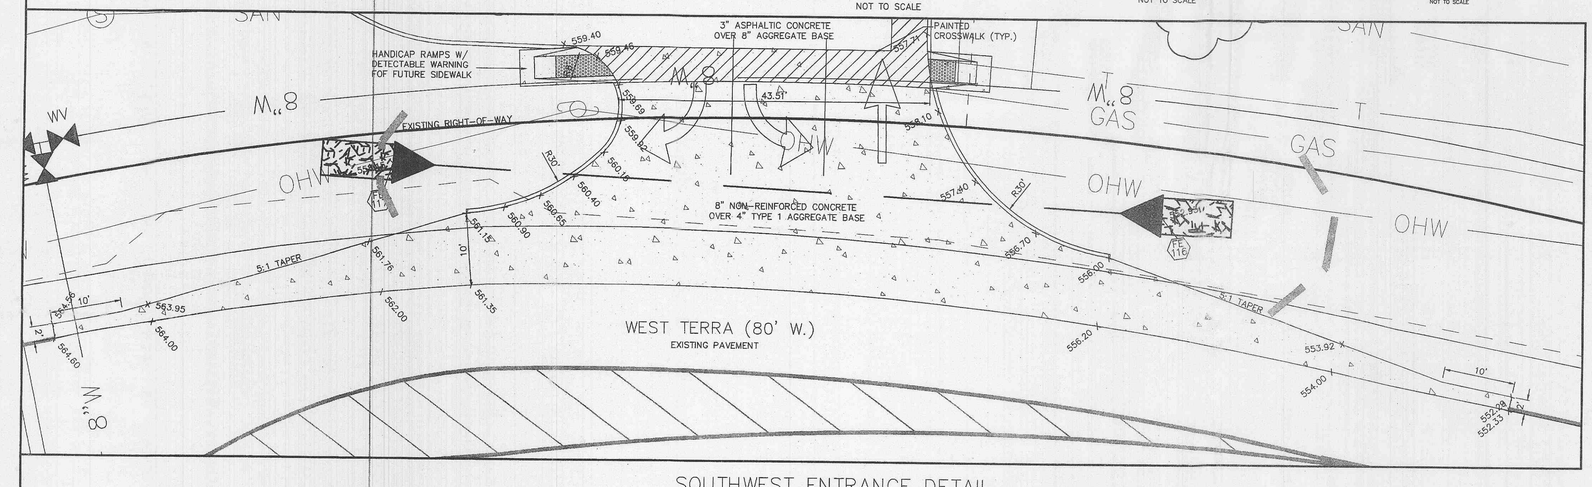

SOUTHWEST ENTRANCE DETAIL
SCALE: 1" = 10'
NOTE: ALL SPOTS TO TOP OF PAVEMENT

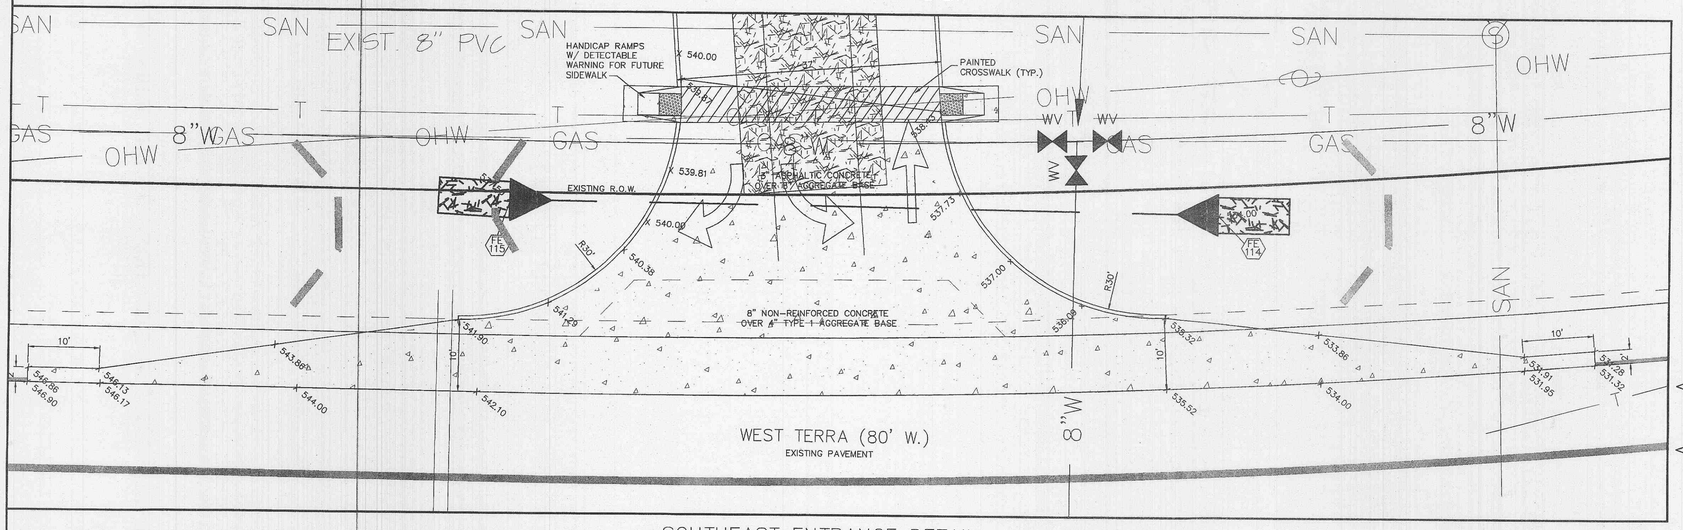

SOUTHEAST ENTRANCE DETAIL
SCALE: 1" = 10'
NOTE: ALL SPOTS TO TOP OF PAVEMENT

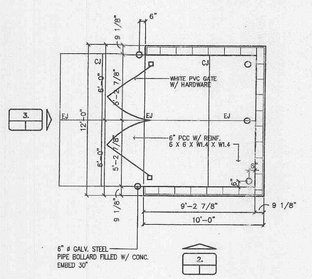

1. TRASH ENCLOSURE PLAN
NOT TO SCALE

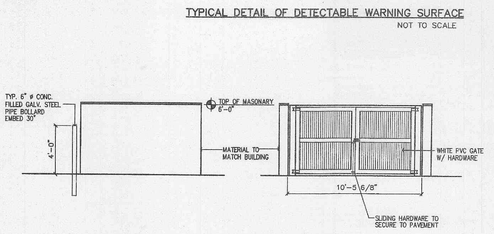

2. ELEVATION
NOT TO SCALE

3. ELEVATION
NOT TO SCALE

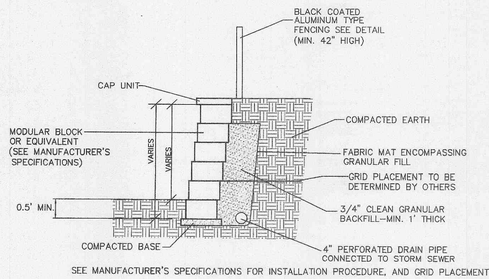

SEE MANUFACTURER'S SPECIFICATIONS FOR INSTALLATION PROCEDURE, AND GRID PLACEMENT

MODULAR BLOCK CONCRETE RETAINING WALL
(RETAINING WALL DESIGN BY OTHERS) NOT TO SCALE

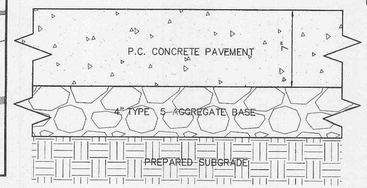

ENTRANCE PAVEMENT DETAIL
NOT TO SCALE

O'FALLON #2001.09

E:\DWG\A11000PLUS\A11282L-PERUQUE RETAIL CENTER\CONSTRUCTION\A11282LCON.dwg, Detail (8), 8/23/2005 10:49:26 AM, 1:1, Sta 36 SWR