1-19-00	REVIEW COMMENTS	
2-14-00	REVIEW COMMENTS	
3-7-00	COMMENTS	
4-12-00	REVIEW COMMENTS	

A BRIDGE PLAN FOR

PHEASANT POINT APARTMENTS
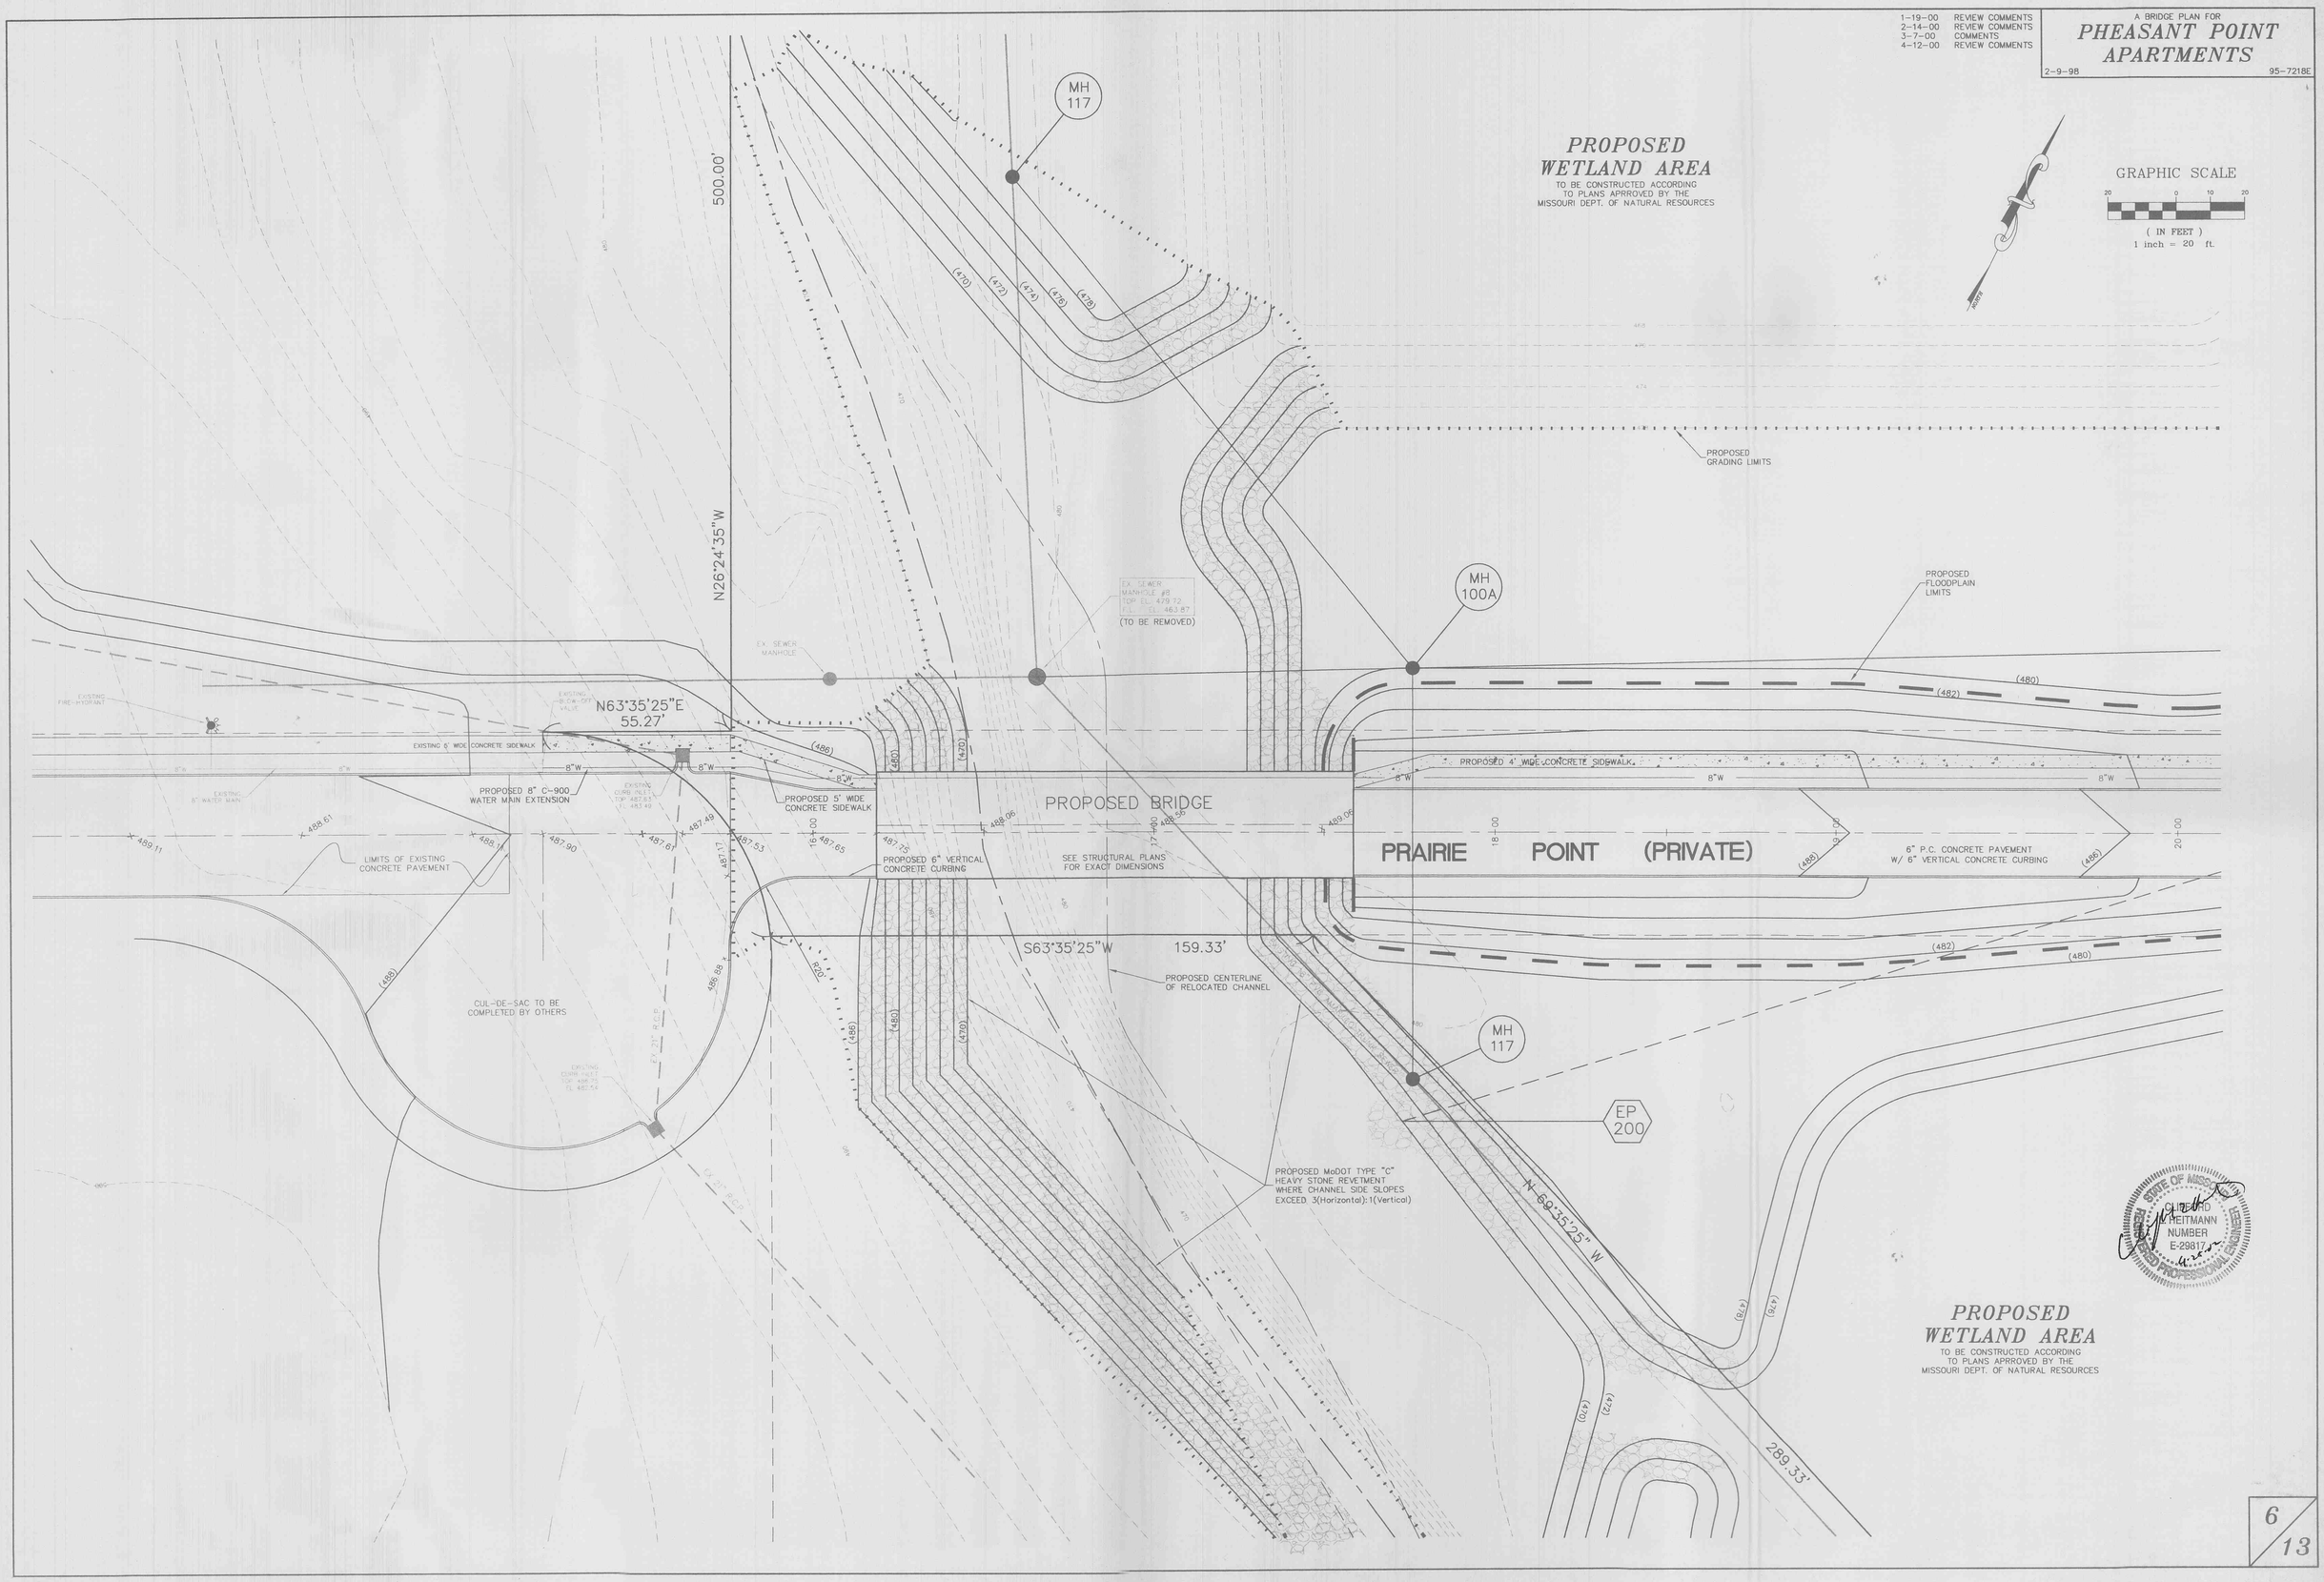
2-9-98 95-7218E