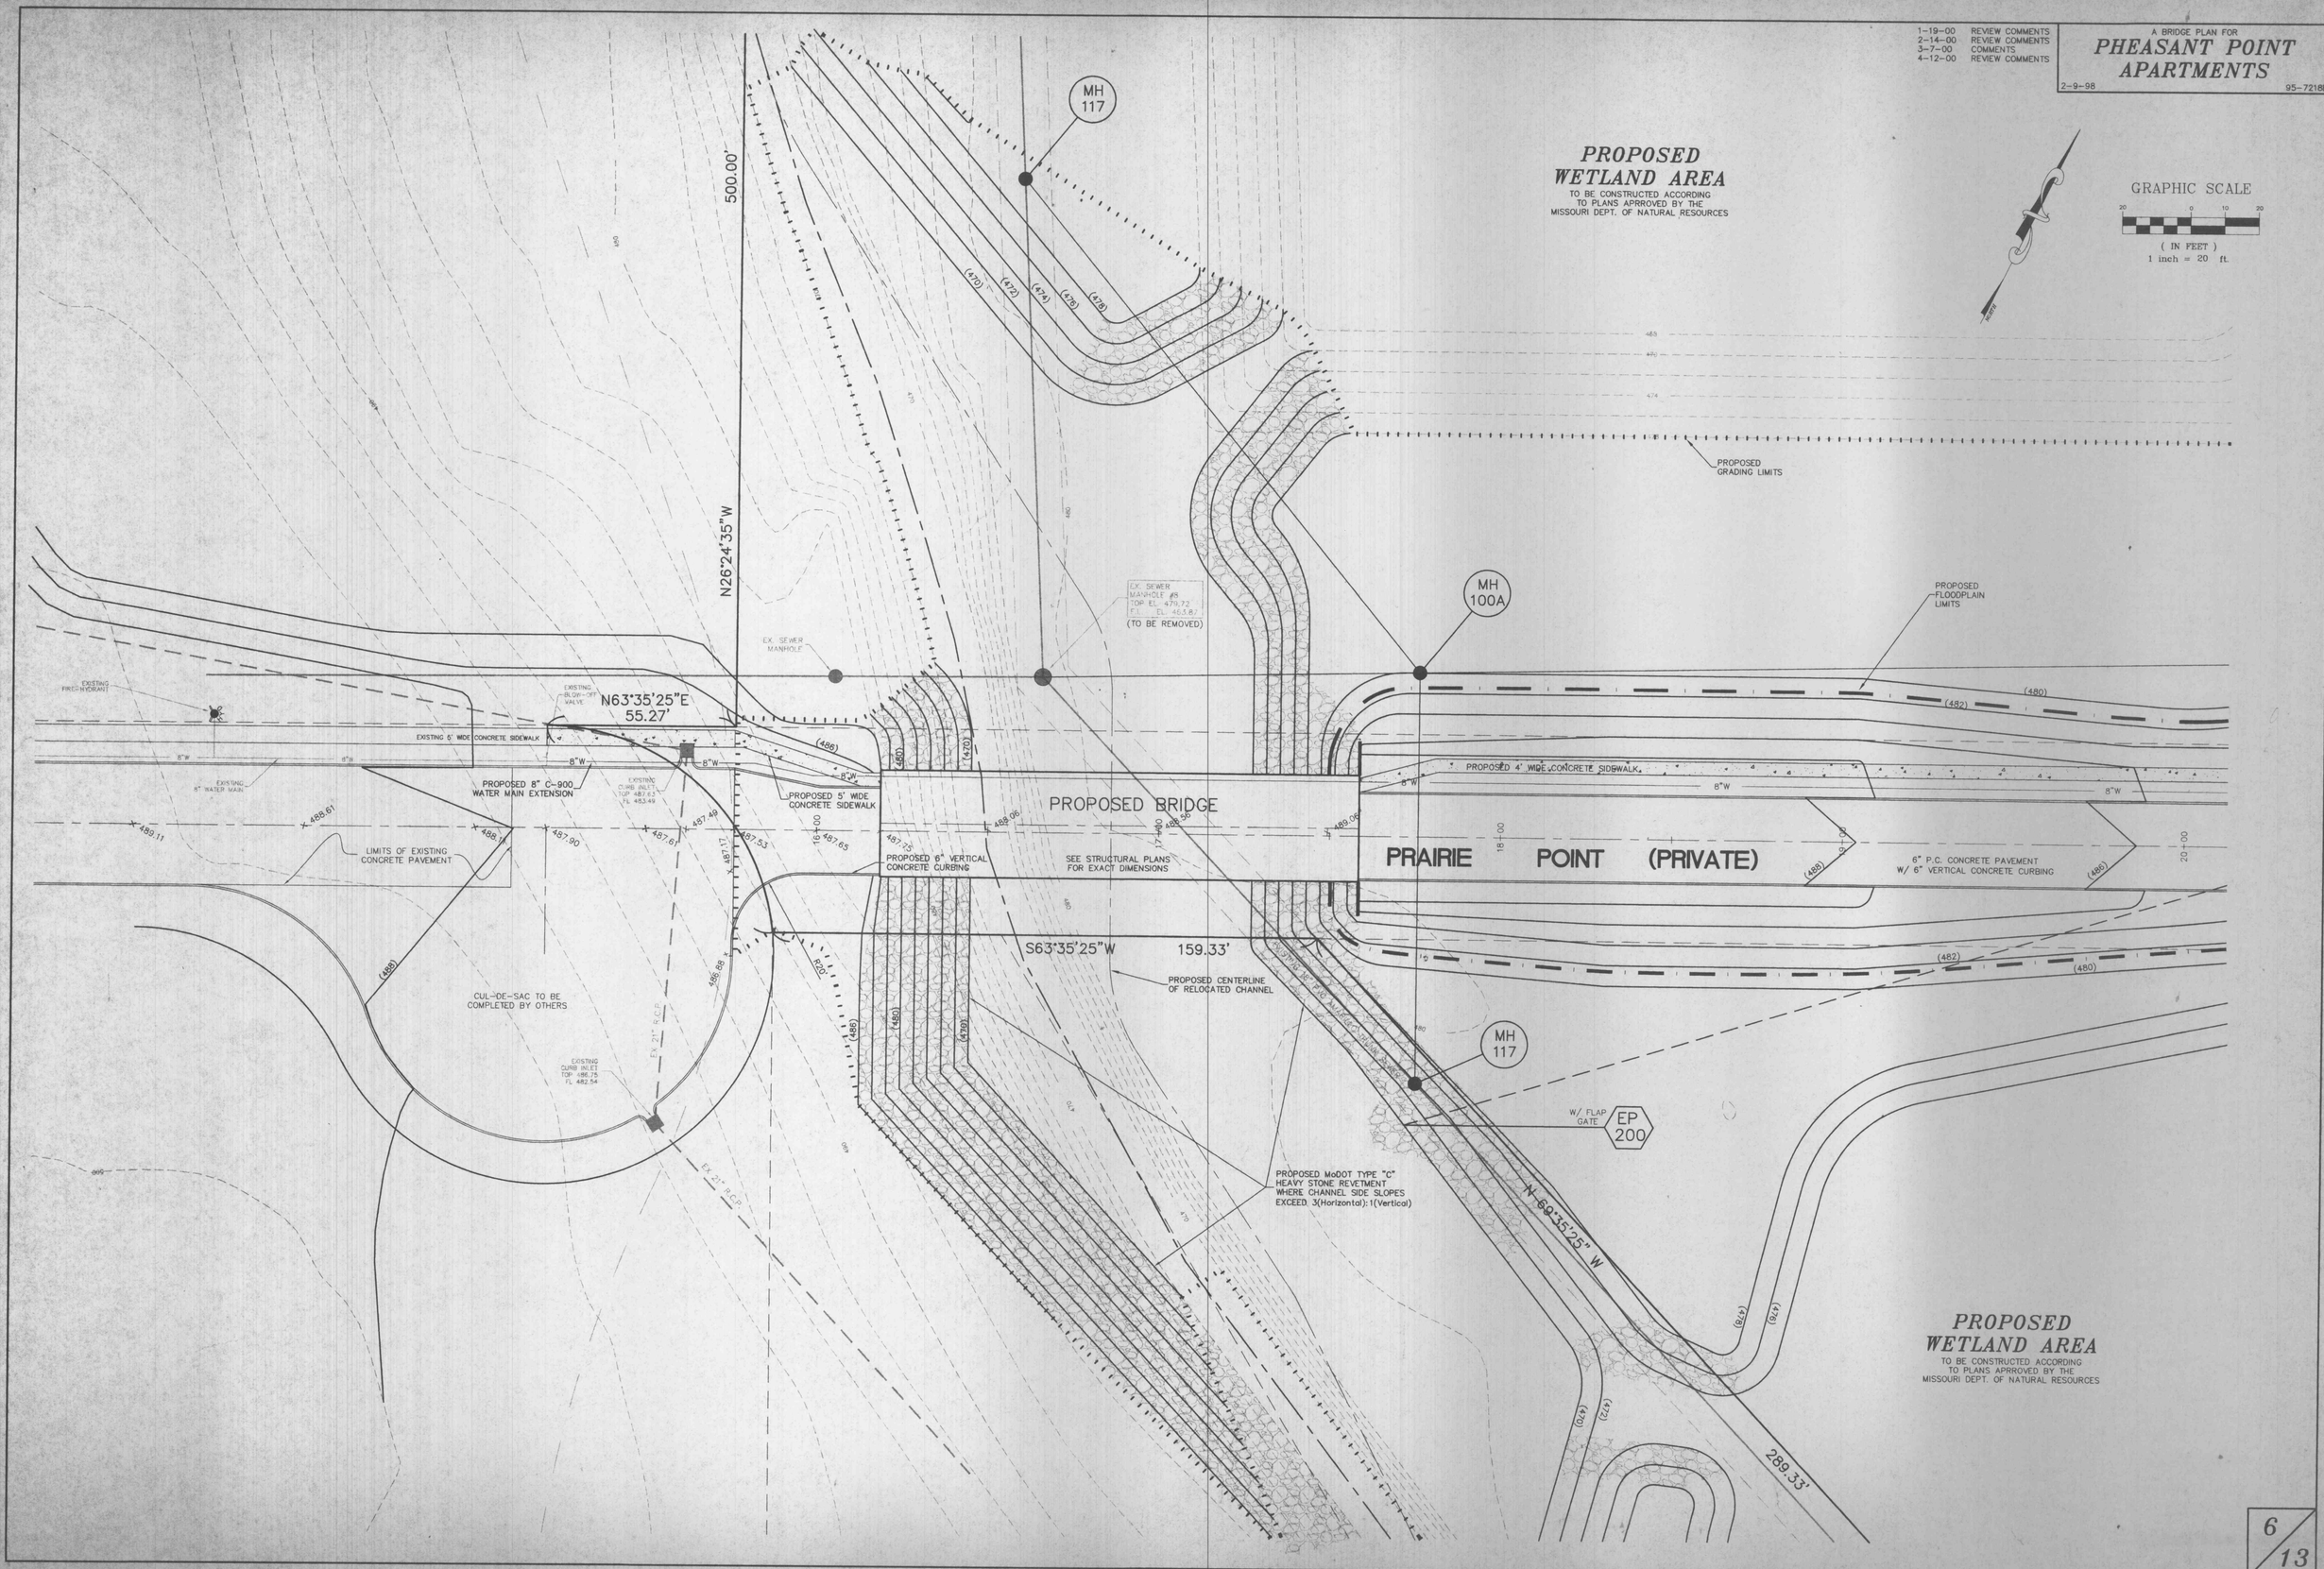

1-19-00 REVIEW COMMENTS
2-14-00 REVIEW COMMENTS
3-7-00 COMMENTS
4-12-00 REVIEW COMMENTS
A BRIDGE PLAN FOR
PHEASANT POINT APARTMENTS
2-9-98
95-7218E
PROPOSED WETLAND AREA
TO BE CONSTRUCTED ACCORDING TO PLANS APRROVED BY THE MISSOURI DEPT. OF NATURAL RESOURCES
GRAPHIC SCALE
(IN FEET)
1 inch = 20 ft.
MH 117
MH 100A
MH 117
EP 200
500.00'
N26°24'35"W
N63°35'25"E
55.27'
S63°35'25"W
159.33'
N 69°35'25" W
289.33'
PROPOSED GRADING LIMITS
PROPOSED FLOODPLAIN LIMITS
EX. SEWER MANHOLE #8 TOP EL. 479.72 F.L. EL. 463.87 (TO BE REMOVED)
EX. SEWER MANHOLE
EXISTING FIRE-HYDRANT
EXISTING BLOW-OFF VALVE
EXISTING 5' WIDE CONCRETE SIDEWALK
EXISTING 8" WATER MAIN
PROPOSED 8" C-900 WATER MAIN EXTENSION
EXISTING CURB INLET TOP 487.63 FL 483.49
PROPOSED 5' WIDE CONCRETE SIDEWALK
PROPOSED 4' WIDE CONCRETE SIDEWALK
PROPOSED BRIDGE
PRAIRIE POINT (PRIVATE)
6" P.C. CONCRETE PAVEMENT W/ 6" VERTICAL CONCRETE CURBING
LIMITS OF EXISTING CONCRETE PAVEMENT
PROPOSED 6" VERTICAL CONCRETE CURBING
SEE STRUCTURAL PLANS FOR EXACT DIMENSIONS
PROPOSED CENTERLINE OF RELOCATED CHANNEL
CUL-DE-SAC TO BE COMPLETED BY OTHERS
EXISTING CURB INLET TOP 486.75 FL 482.54
EX. 21" R.C.P.
W/ FLAP GATE
PROPOSED MoDOT TYPE "C" HEAVY STONE REVETMENT WHERE CHANNEL SIDE SLOPES EXCEED 3(Horizontal):1(Vertical)
PROPOSED WETLAND AREA
TO BE CONSTRUCTED ACCORDING TO PLANS APRROVED BY THE MISSOURI DEPT. OF NATURAL RESOURCES