GRAPHIC SCALE

20 0 10 20 40 80

(IN FEET)
1 inch = 20 ft.

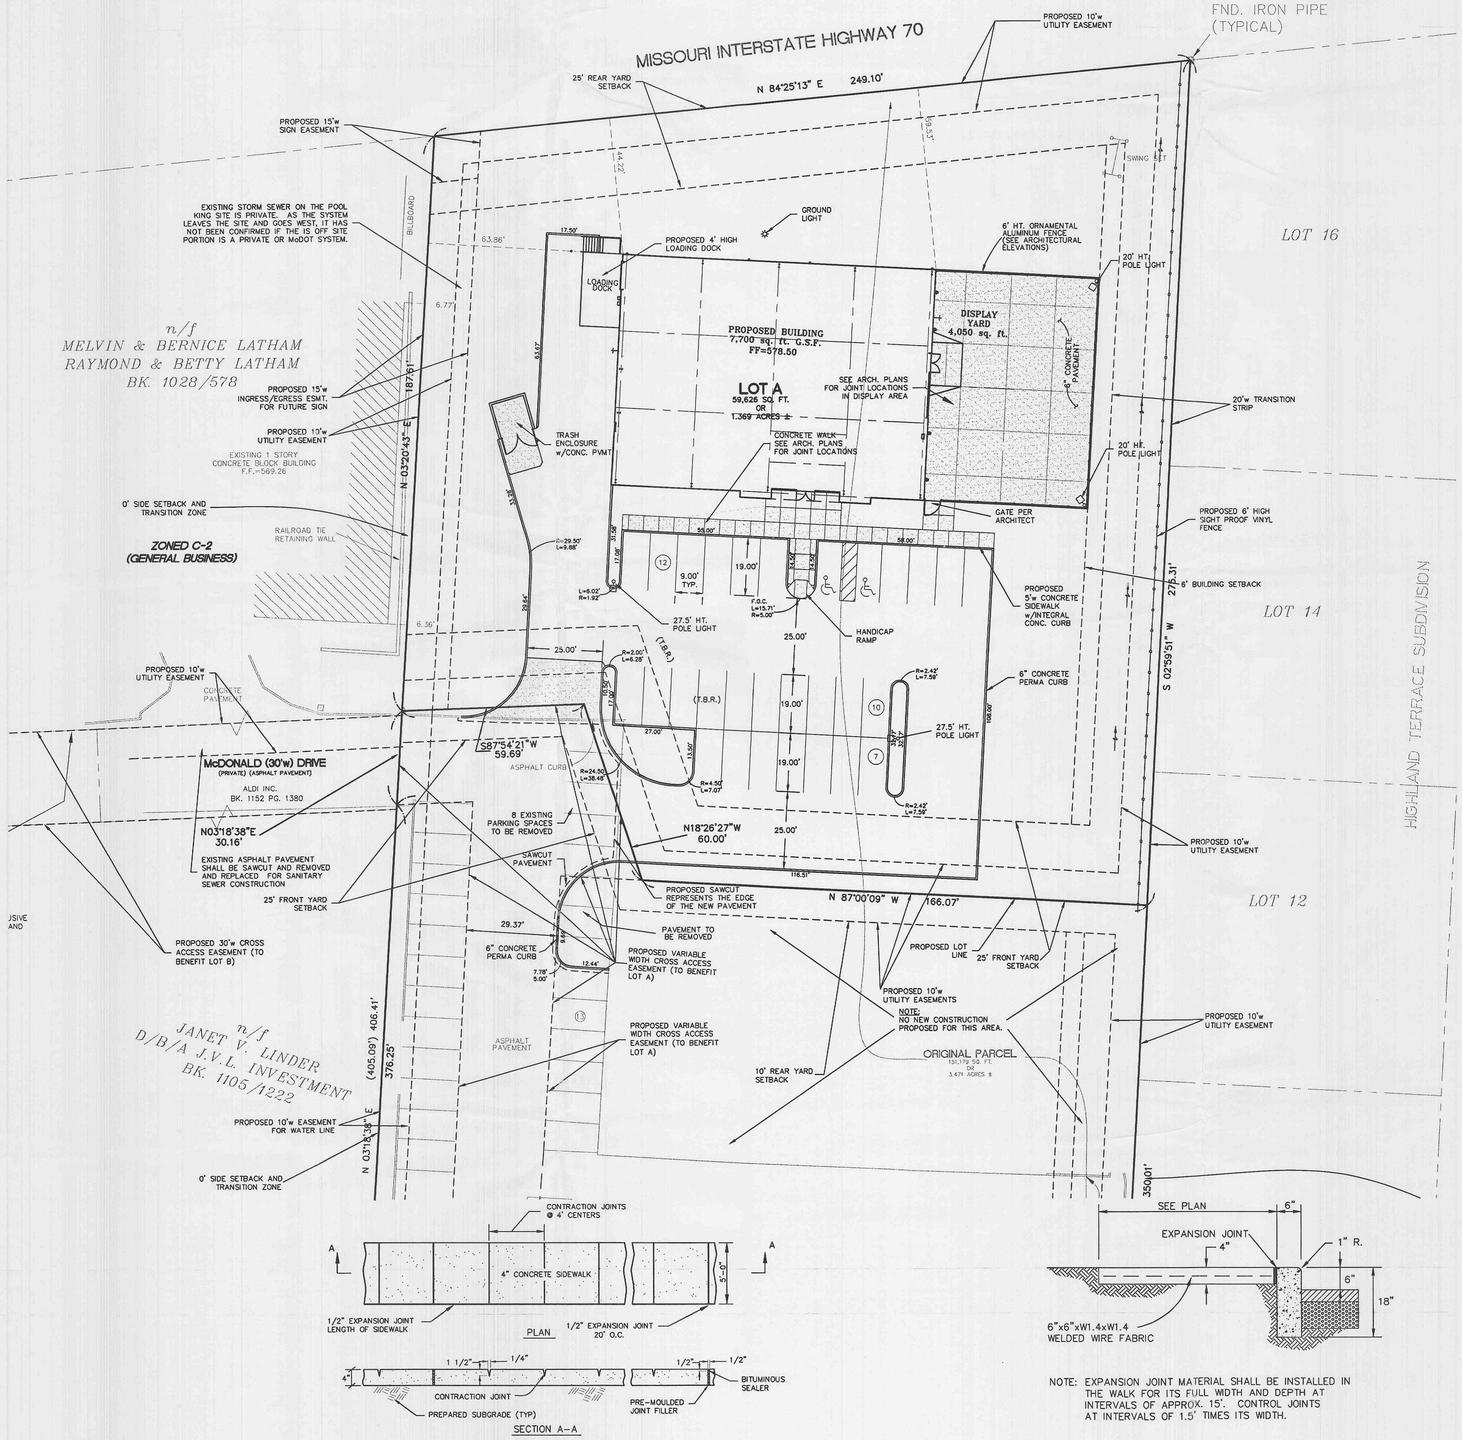

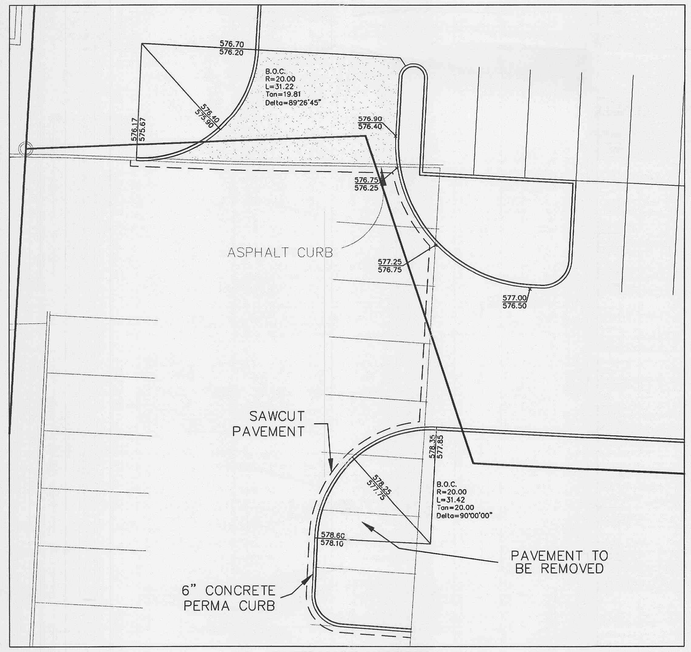

ENTRANCE WARPING DETAIL
SCALE: 1"=10

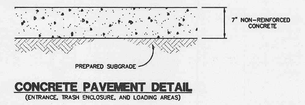

CONCRETE PAVEMENT DETAIL
(ENTRANCE, TRASH ENCLOSURE, AND LOADING AREAS)

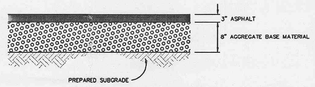

ASPHALT PAVEMENT DETAIL
(CAR PARKING AREAS)

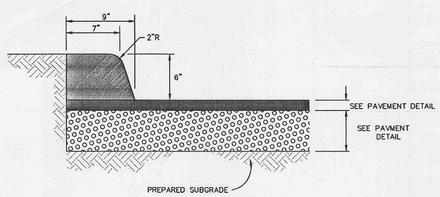

CONCRETE PERMA CURB DETAIL FOR ASPHALT PAVEMENT
(NTS)

DETAIL OF CONCRETE SIDEWALK

NOTE: EXPANSION JOINT MATERIAL SHALL BE INSTALLED IN THE WALK FOR ITS FULL WIDTH AND DEPTH AT INTERVALS OF APPROX. 15'. CONTROL JOINTS AT INTERVALS OF 1.5' TIMES ITS WIDTH.

INTEGRAL CONCRETE SIDEWALK & CURB

STATE OF MISSOURI
GEORGE MICHAEL STOCK
NUMBER E-25116
PROFESSIONAL ENGINEER

GEORGE M. STOCK,P.E. E-25116
STOCK & ASSOCIATES CONSULTING ENGINEERS, INC.
425 NORTH NEW BALLAS ROAD
SUITE 165
ST. LOUIS, MO. 63141
(314) 432-8100
(314) 432-8171 FAX
E-MAIL: general@stockassoc.com

Architect:
MITCHELL + HUGEBACK
12125 Woodcrest Executive
Suite 300
Creve Coeur, Missouri 63141-5001
314.878.3500
314.878.3900 fax

Structural:
McNEALY-BUMBERRY ENGINEERING, INC.
745 Craig Road
Suite 304
St. Louis, Missouri 63141
314.997.7310
314.997.4287 fax

POOL KING RECREATION, INC.
O'FALLON, MISSOURI

REVISIONS:

-	
3	REVISED FOR NEW BLDG. SIZE/LAYOUT
	CONSTRUCTION SET 06/23/00
4	REVISED PER CITY OF O'FALLON
5	REVISED PER CITY OF O'FALLON

Issue Date:	03-01-2000
Job Number:	99-2086
Drawn By:	J.T.R.
Checked By:	G.M.S.

Drawing Title:
SITE GEOMETRIC PLAN AND DETAILS

C-4