GRAPHIC SCALE

(IN FEET)
1 inch = 50 ft.

CENTER LINE CURVE TABLE					
CURVE	LENGTH	RADIUS	DELTA ANGLE	PC	PT
C1	65.76'	375.00'	10°0'0"	12+39.50	13+05.26
C2	65.45'	375.00'	10°0'0"	13+15.14	13+80.58

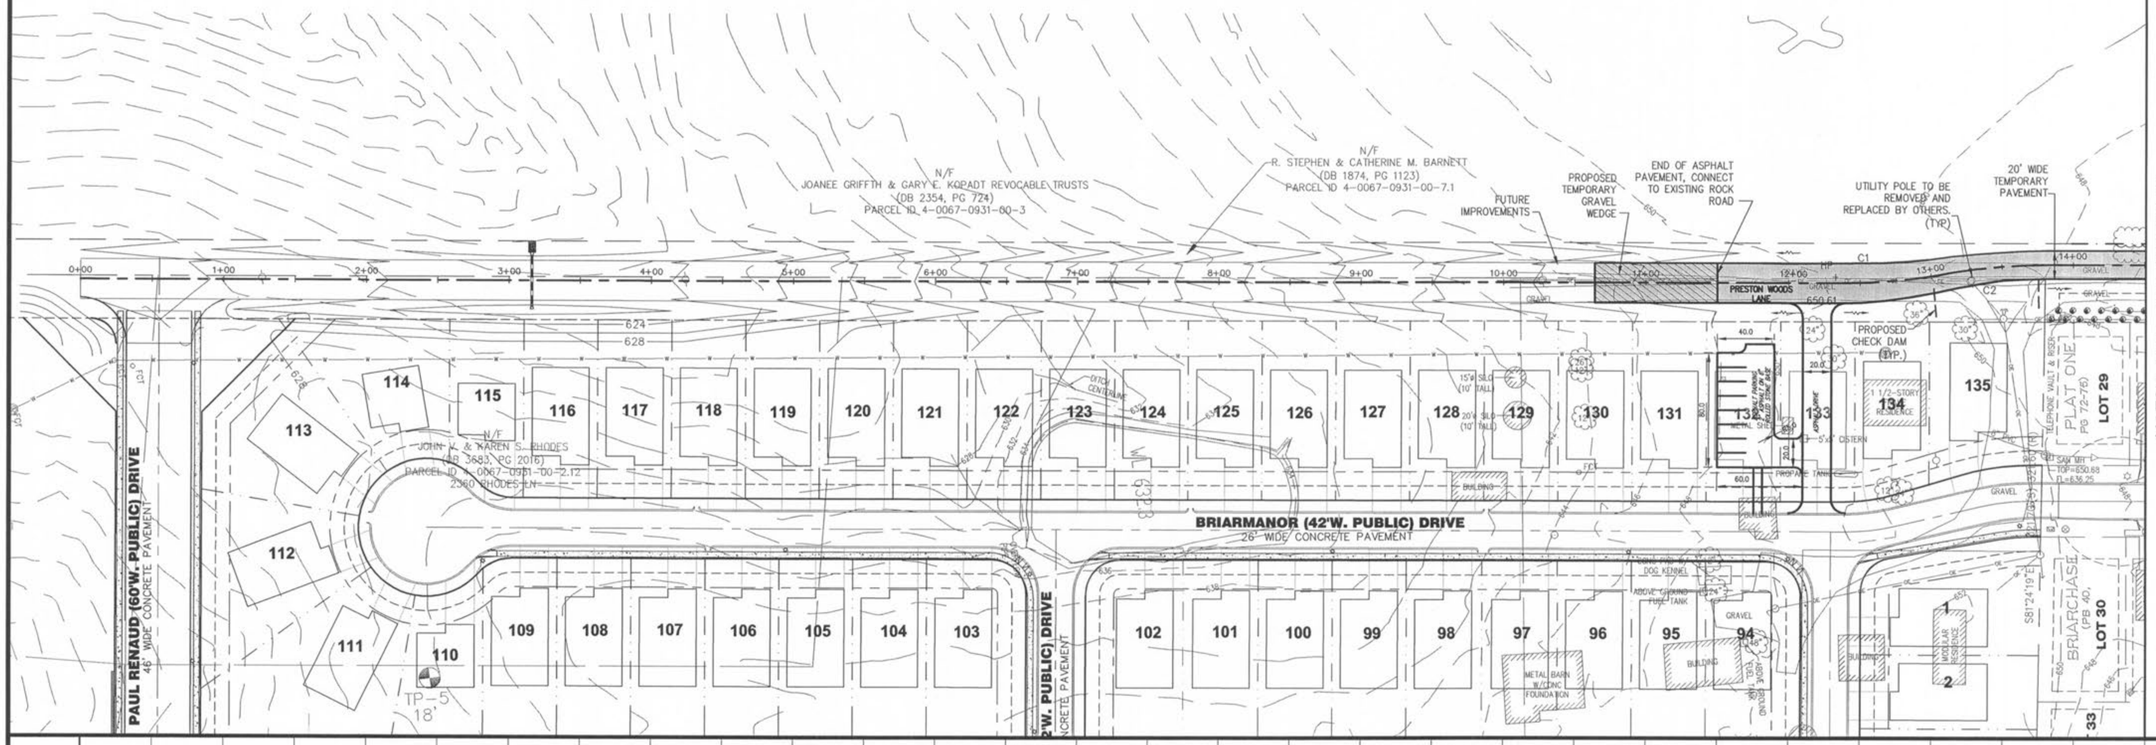

MATCH LINE STA. 14+50.00
SEE SHEET C3.1

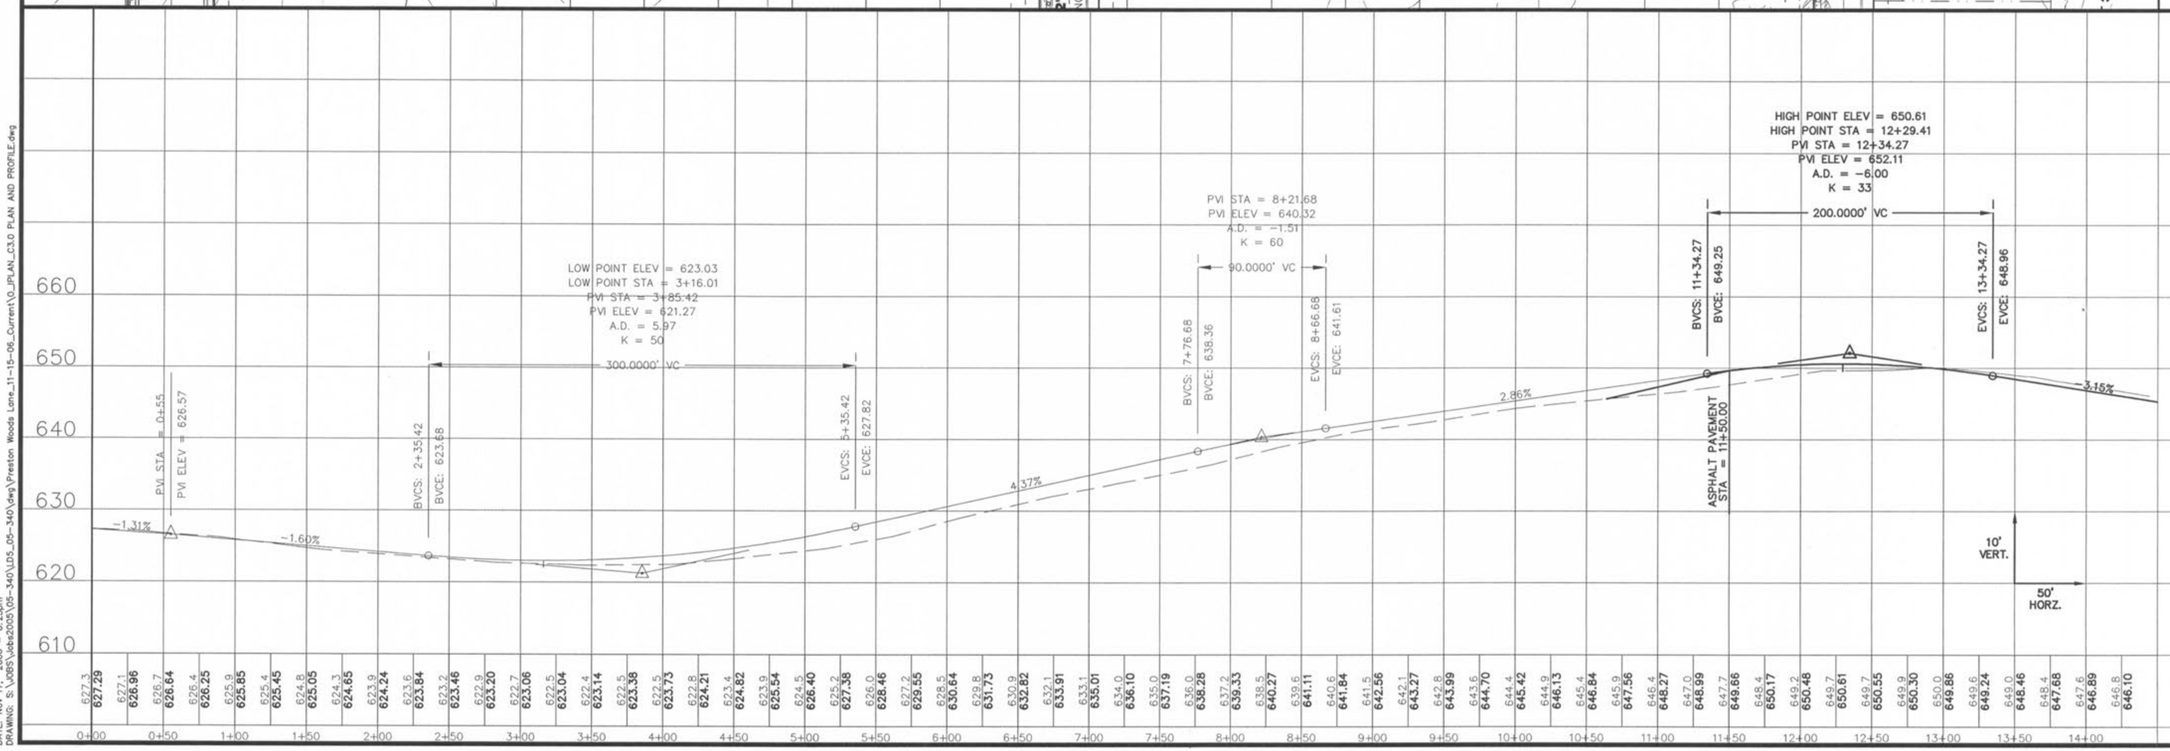

REVISIONS

DATE	DESC.
9/5/06	CITY OF O'FALLON COMMENTS
9/18/06	CITY OF O'FALLON COMMENTS
11/16/06	CITY OF O'FALLON COMMENTS

DEVELOPER/OWNER:
THE JONES COMPANY HOMES, L.L.C.
16640 CHESTERFIELD GROVE, SUITE 160
CHESTERFIELD, MO 63005
PHONE: (636) 537-7192

THE PROFESSIONAL, WHOSE SIGNATURE AND PERSONAL SEAL APPEAR HEREON ASSUMES RESPONSIBILITY ONLY FOR WHAT APPEARS ON THIS PAGE, AND DISCLAIMS (PURSUANT TO SECTION 327, 411 RSMo) ANY RESPONSIBILITY FOR ALL OTHER PLANS, SPECIFICATIONS, ESTIMATES, REPORTS, OR OTHER DOCUMENTS OR INSTRUMENTS NOT SEALED BY THE UNDERSIGNED PROFESSIONAL RELATING TO, OR INTENDED TO BE USED FOR, ANY PART OR PARTS OF THE PROJECT TO WHICH THIS PAGE REFERS.

SEAL: STATE OF MISSOURI
C. ABBOTT
NUMBER E-28944
REGISTERED ENGINEER
11/24/06

PRESTON WOODS LANE
IMPROVEMENT PLANS
O'FALLON, MO. 63366

PLAN AND PROFILE

planning • engineering • surveying • landscape architecture
Cole and ASSOCIATES INCORPORATED
10777 sunset office dr. suite 10
saint louis, missouri 63127
p: 314 984 9887 f: 314 984 0587

DESIGNED BY JW
DRAWN BY KK
CHECKED BY JFH
DATE 11/20/06
Job Number 05-340
Sheet Number C3.1

USER: cboyd TAB: C3.1
DATE: Nov 17, 2006 - 6:25pm
DRAWING: S:\JOBS\Jobs2005\05-340\LD5_05-340\dwg\Preston Woods Lane_11-15-06_Current\0_JPLAN_C3.0 PLAN AND PROFILE.dwg