USER: cboyd TAB: C6.9
DATE: Nov 17, 2006 - 5:52pm
DRAWING: S:\JOBS\Jobs2005\05-340\LD5_05-340\dwg\Preston Woods Lane_11-15-06_Current\0_IPLAN_C7.0_CROSS SECTIONS.dwg

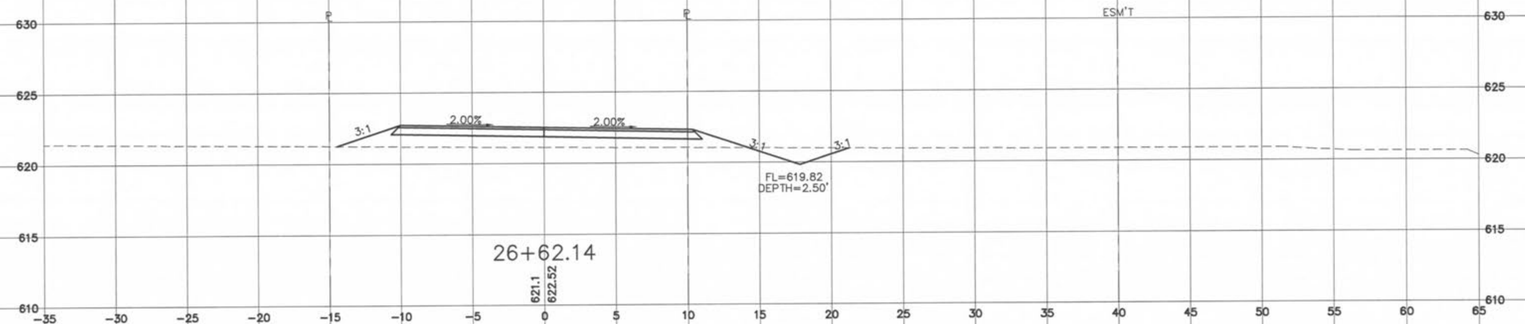

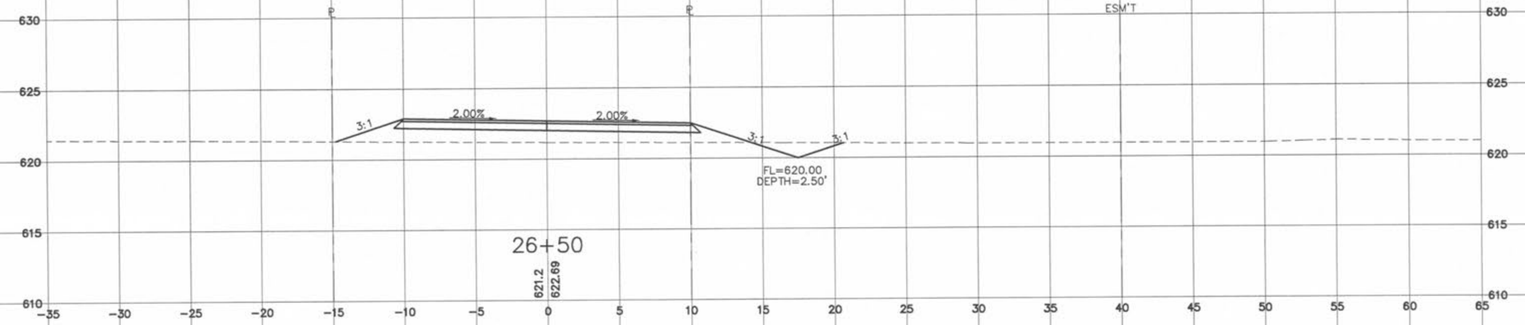

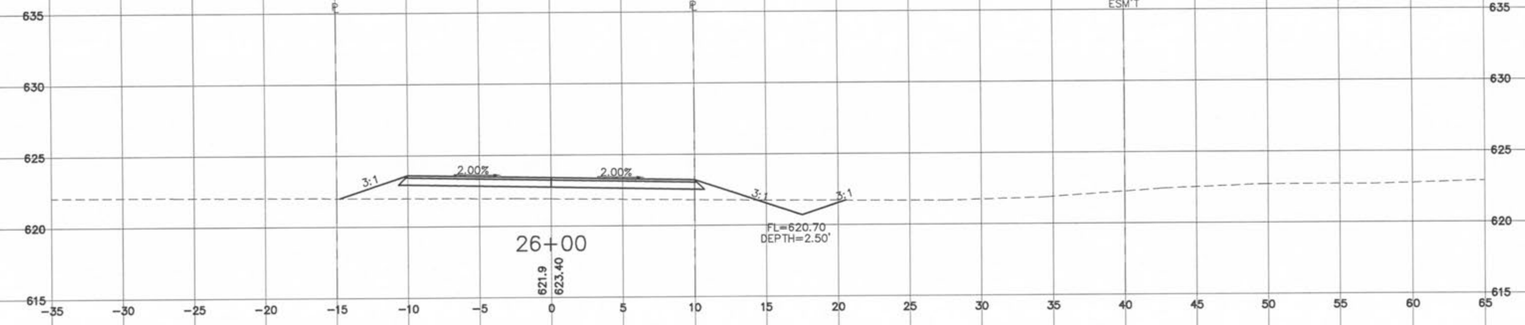

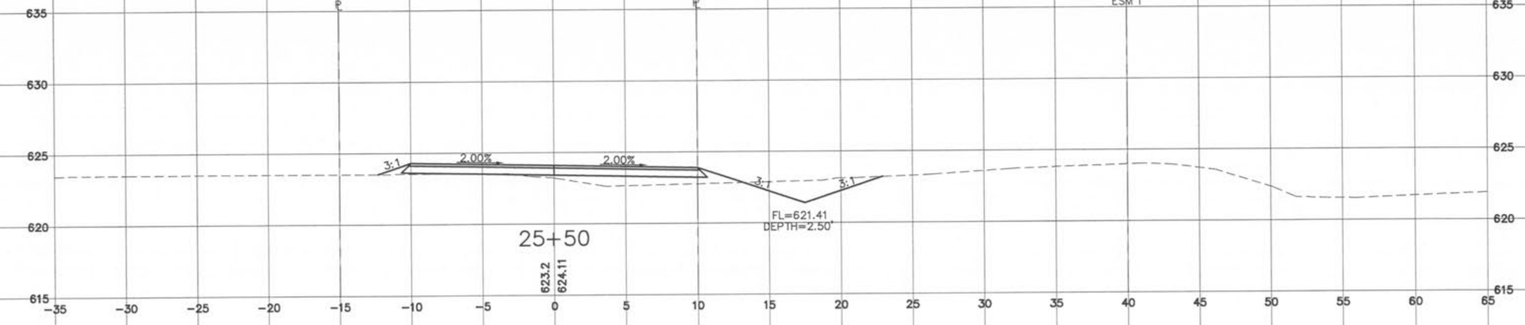

C7.9

Sheet Number

05-340

Job Number

DATE 11/20/06

CHECKED BY JFH

DRAWN BY KK

DESIGNED BY JW

planning • engineering • surveying • landscape architecture
Cole and ASSOCIATES INCORPORATED
10777 sunset office dr. suite 10
saint louis, missouri 63127
p: 314 984 9887 f: 314 984 0587

PRESTON WOODS LANE
IMPROVEMENT PLANS

O'FALLON, MO. 63366

CROSS SECTIONS

SEAL: STATE OF MISSOURI — TYRONE C. ABBOTT — NUMBER E-28944 — REGISTERED PROFESSIONAL ENGINEER — 11/24/06

DEVELOPER/OWNER:
THE JONES COMPANY HOMES, L.L.C.
16640 CHESTERFIELD GROVE, SUITE 160
CHESTERFIELD, MO 63005
PHONE: (636) 537-7192

THE PROFESSIONAL WHOSE SIGNATURE AND PERSONAL SEAL APPEAR HEREON ASSUMES RESPONSIBILITY ONLY FOR WHAT APPEARS ON THIS PAGE, AND DISCLAIMS (PURSUANT TO SECTION 327. 411 RSMo) ANY RESPONSIBILITY FOR ALL OTHER PLANS, SPECIFICATIONS, ESTIMATES, REPORTS, OR OTHER DOCUMENTS OR INSTRUMENTS NOT SEALED BY THE UNDERSIGNED PROFESSIONAL RELATING TO, OR INTENDED TO BE USED FOR, ANY PART OR PARTS OF THE PROJECT TO WHICH THIS PAGE REFERS.

REVISIONS

DATE		DESC
9/5/06	1	CITY OF O'FALLON COMMENTS
9/18/06	2	CITY OF O'FALLON COMMENTS
11/16/06	3	CITY OF O'FALLON COMMENTS