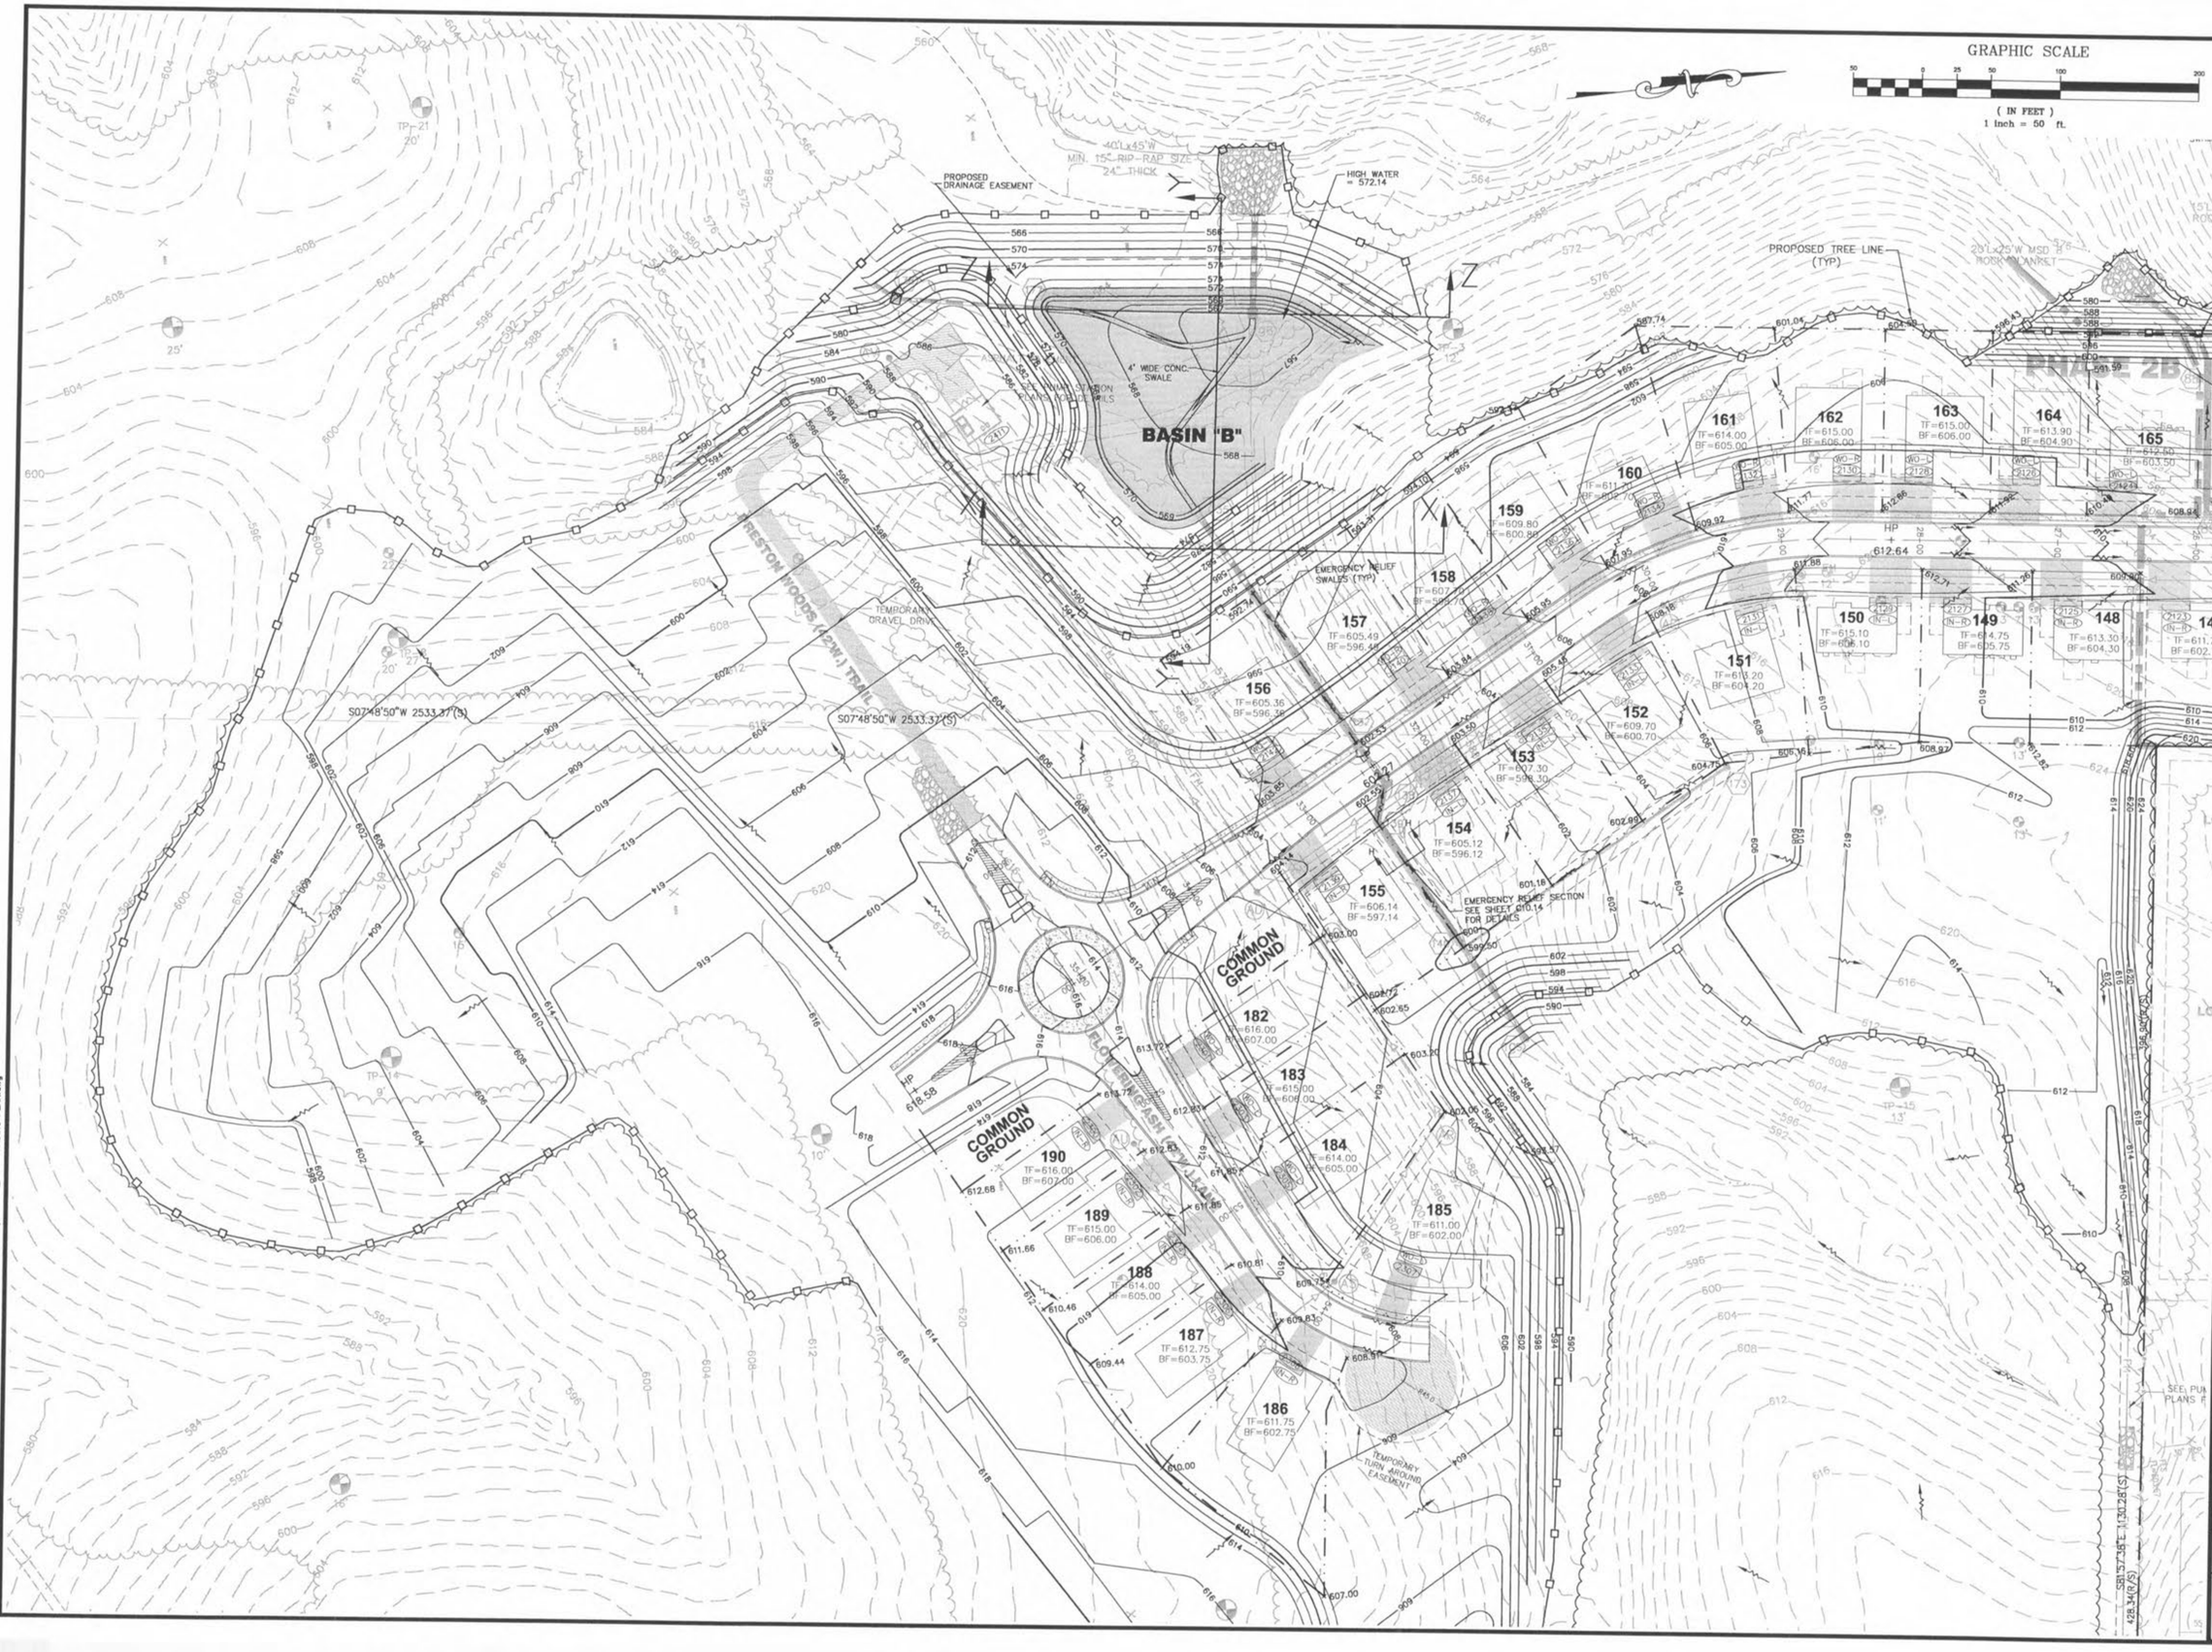

REVISIONS

DATE	DESC.
8/24/07	OWNER/PWSD#2/DUCKETT CREEK
9/4/07	PWSD#2
9/14/07	OWNER COMMENTS
9/14/07	DUCKETT CREEK SANITARY DISTRICT
10/12/07	CITY O'FALLON COMMENTS
10/19/07	CITY O'FALLON COMMENTS
10/23/07	CITY O'FALLON COMMENTS

DEVELOPER/OWNER:
THE JONES COMPANY HOMES, L.L.C.
16640 CHESTERFIELD GROVE, SUITE 200
CHESTERFIELD, MO 63005
PHONE: (636) 537-7192

THE PROFESSIONAL WHOSE SIGNATURE AND PERSONAL SEAL APPEAR HEREON ASSUMES RESPONSIBILITY ONLY FOR WHAT APPEARS ON THIS PAGE, AND DISCLAIMS PURSUANT TO SECTION 327.411 RSMo) ANY RESPONSIBILITY FOR ALL OTHER PLANS, SPECIFICATIONS, ESTIMATES, REPORTS, OR OTHER DOCUMENTS OR INSTRUMENTS NOT SEALED BY THE UNDERSIGNED PROFESSIONAL RELATING TO, OR INTENDED TO BE USED FOR, ANY PART OR PARTS OF THE PROJECT TO WHICH THIS PAGE REFERS.

SEAL: STATE OF MISSOURI REGISTERED PROFESSIONAL ENGINEER JOHN F. HARSHBARGER NUMBER E-29716

PRESTON WOODS - PHASE II
IMPROVEMENT PLANS

PRESTON WOODS LANE
O'FALLON, MO. 63366

GRADING PLAN

planning • engineering • surveying • landscape architecture
Cole and ASSOCIATES INCORPORATED
10777 sunset office dr.
saint louis, missouri 63127
p: 314 984 9887 f: 314 984 0587

DESIGNED BY	JKW
DRAWN BY	KDK
CHECKED BY	JFH
DATE	6/14/07
Job Number	07-0041
Sheet Number	C4.2

USER: jwilson TAB: C4.2
DATE: Oct 23, 2007 - 12:09pm
DRAWING: S:\JOBS\Jobs2007\07-0041_C07-0041\dwg\IMPROVEMENT PLANS PHASE 2\0_IPLAN_C4.0 GRADING PLAN.dwg