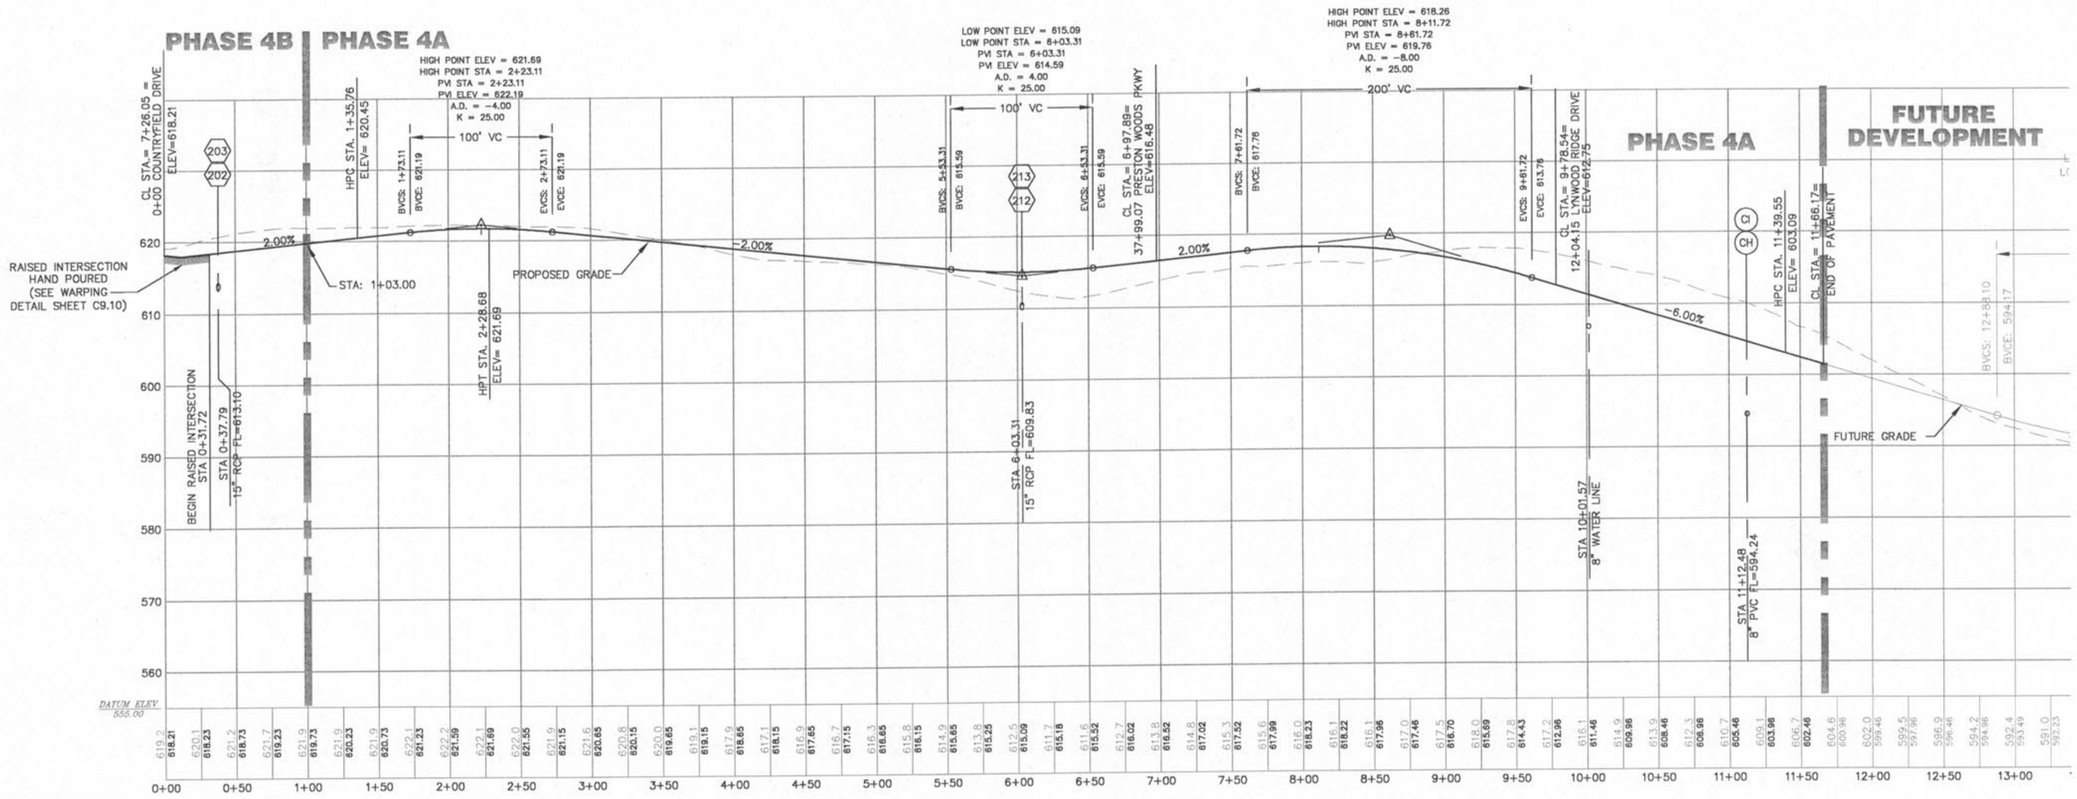

COUNTRYFIELD DRIVE

SCALE: 1" = 50' HORIZ.
1" = 10' VERT.

REVISIONS

DESC.	DATE
CITY, PWSD,FA, DCSD, OWNER COMMENTS	5/12/08
CITY COMMENTS	7/30/08

DEVELOPER/OWNER:
THE JONES COMPANY HOMES, L.L.C.
16640 CHESTERFIELD GROVE, SUITE 200
CHESTERFIELD, MO 63005
PHONE: (636) 537-7192

THE PROFESSIONAL WHOSE SIGNATURE AND PERSONAL SEAL APPEAR HEREON ASSUMES RESPONSIBILITY ONLY FOR WHAT APPEARS ON THIS PAGE, AND DOES NOT ASSUME RESPONSIBILITY FOR ANY OTHER DOCUMENTS, WORK OR INSTRUMENTS OF ANY KIND. SPECIFICATIONS, ESTIMATES, REPORTS, OR OTHER DOCUMENTS OR INSTRUMENTS NOT SOLD IN PURE UNBROKEN SETS SHALL NOT BE USED, AND ANY PART OR PARTS OF THE PROJECT TO WHICH THEY ARE REFERS.

SEAL: STATE OF MISSOURI JOHN K. WEINBERGER E-29716 REGISTERED PROFESSIONAL ENGINEER

PRESTON WOODS - PHASE 4
IMPROVEMENT PLANS

PRESTON WOODS LANE
O'FALLON, MO. 63366

STREET PROFILES

planning • engineering • surveying • landscape architecture
Cole and ASSOCIATES INCORPORATED
10777 sunset office dr.
saint louis, missouri 63127
p: 314 984 9887 f: 314 984 0587

DESIGNED BY	JKW
DRAWN BY	JKW
CHECKED BY	JFH
DATE	4/9/08
Job Number	08-0033
Sheet Number	C6.2

USER: kknight TAB: C6.2
DATE: Aug 12, 2008 - 11:49am
DRAWING: S:\JOBS\Jobs2008\08-0033_COB-0033\dwg\IMPROVEMENT PLANS PHASE 4\0_IPLAN_C6.0 STREET PROFILES.dwg