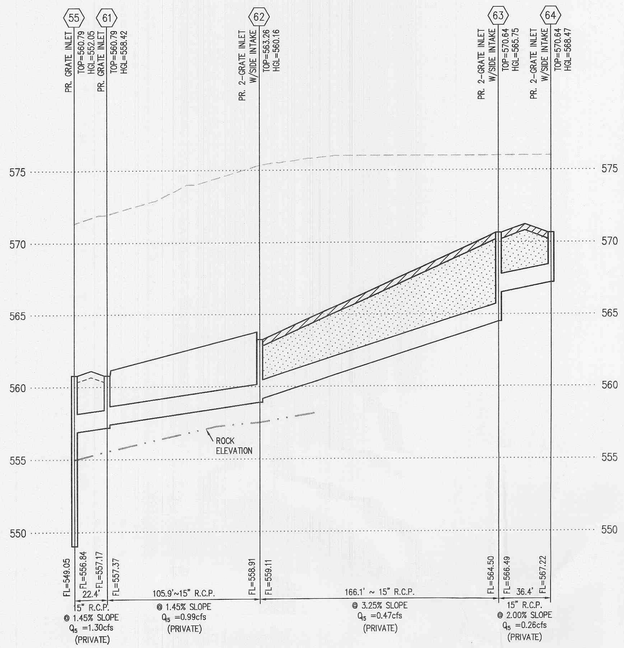

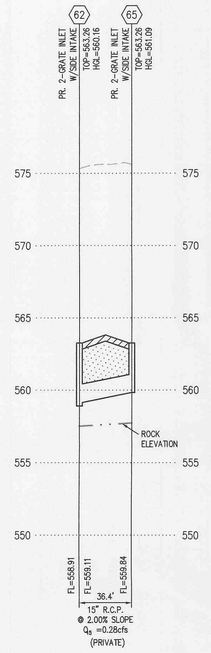

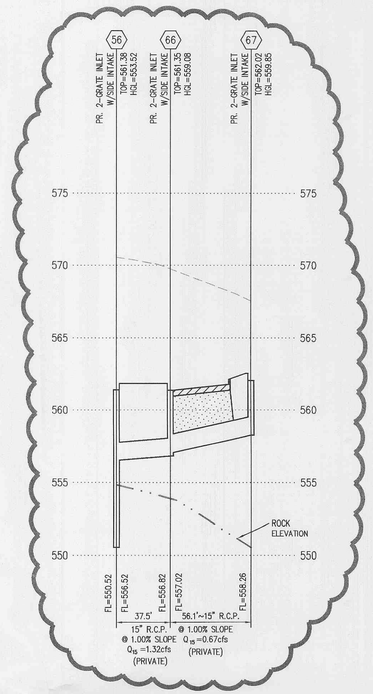

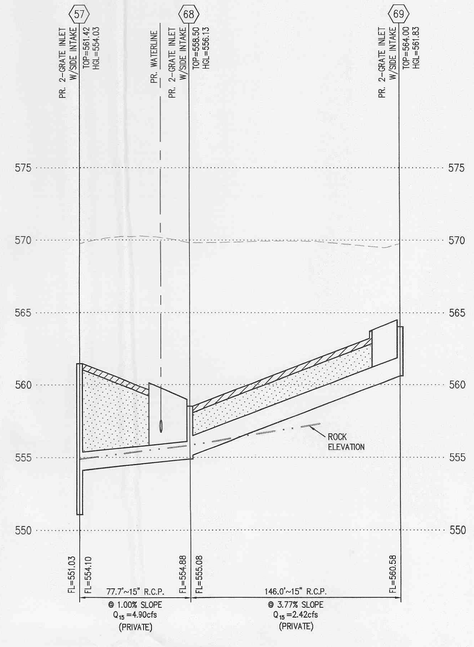

STORM SEWER PROFILE

SCALE: 1"=50' (H) 1"=5' (V)

LINETYPE LEGEND

EXISTING GRADE.....
PROPOSED GRADE.....
ESTIMATED ROCK GRADE.....
HYDRAULIC GRADE.....
PROPOSED PAVEMENT.....
GRANULAR BACKFILL.....
COMPACTED FILL.....

5 – 03/02/05 REVISED PER CITY & COORDINATING COMMENTS
4 – 02/02/05 REVISED PER CITY, DUCKET CREEK AND MODOT COMMENTS
3 – 12/08/04 REVISED SANITARY SEWER ROUTE
2 – 12/01/04 REVISED PER FIRE DISTRICT, SEWER DISTRICT AND CITY COMMENTS
1 – 11/22/04 REVISED PER COORDINATION ISSUES

P & Z FILE NUMBER 99104.09.03

PROGRESS WEST HEALTHCARE CENTER – UTILITY PACKAGE

STORM SEWER PROFILES

March 02, 2005

STATE OF MISSOURI
GEORGE MICHAEL STOCK
NUMBER E-25116
REGISTERED PROFESSIONAL ENGINEER

GEORGE M. STOCK E-25116

STOCK & ASSOCIATES
Consulting Engineers, Inc.
257 Chesterfield Business Parkway
St. Louis, MO 63005
PH. (636) 530-9100
FAX (636) 530-9130
e-mail: general@stockassoc.com
Web: www.stockassoc.com

DRAWN BY:	DATE:	CHECKED BY:	DATE:	JOB NUMBER:	SHEET:
J.E.F.	10/21/04	G.M.S.	10/21/04	204–3224	C17 of 22

O:\DRAW\2200\2043240\Plans\UTILITY PACKAGE\C17-Storm Profile.dwg, 3/7/2005 10:23:00 AM, KIP 6054.pc3