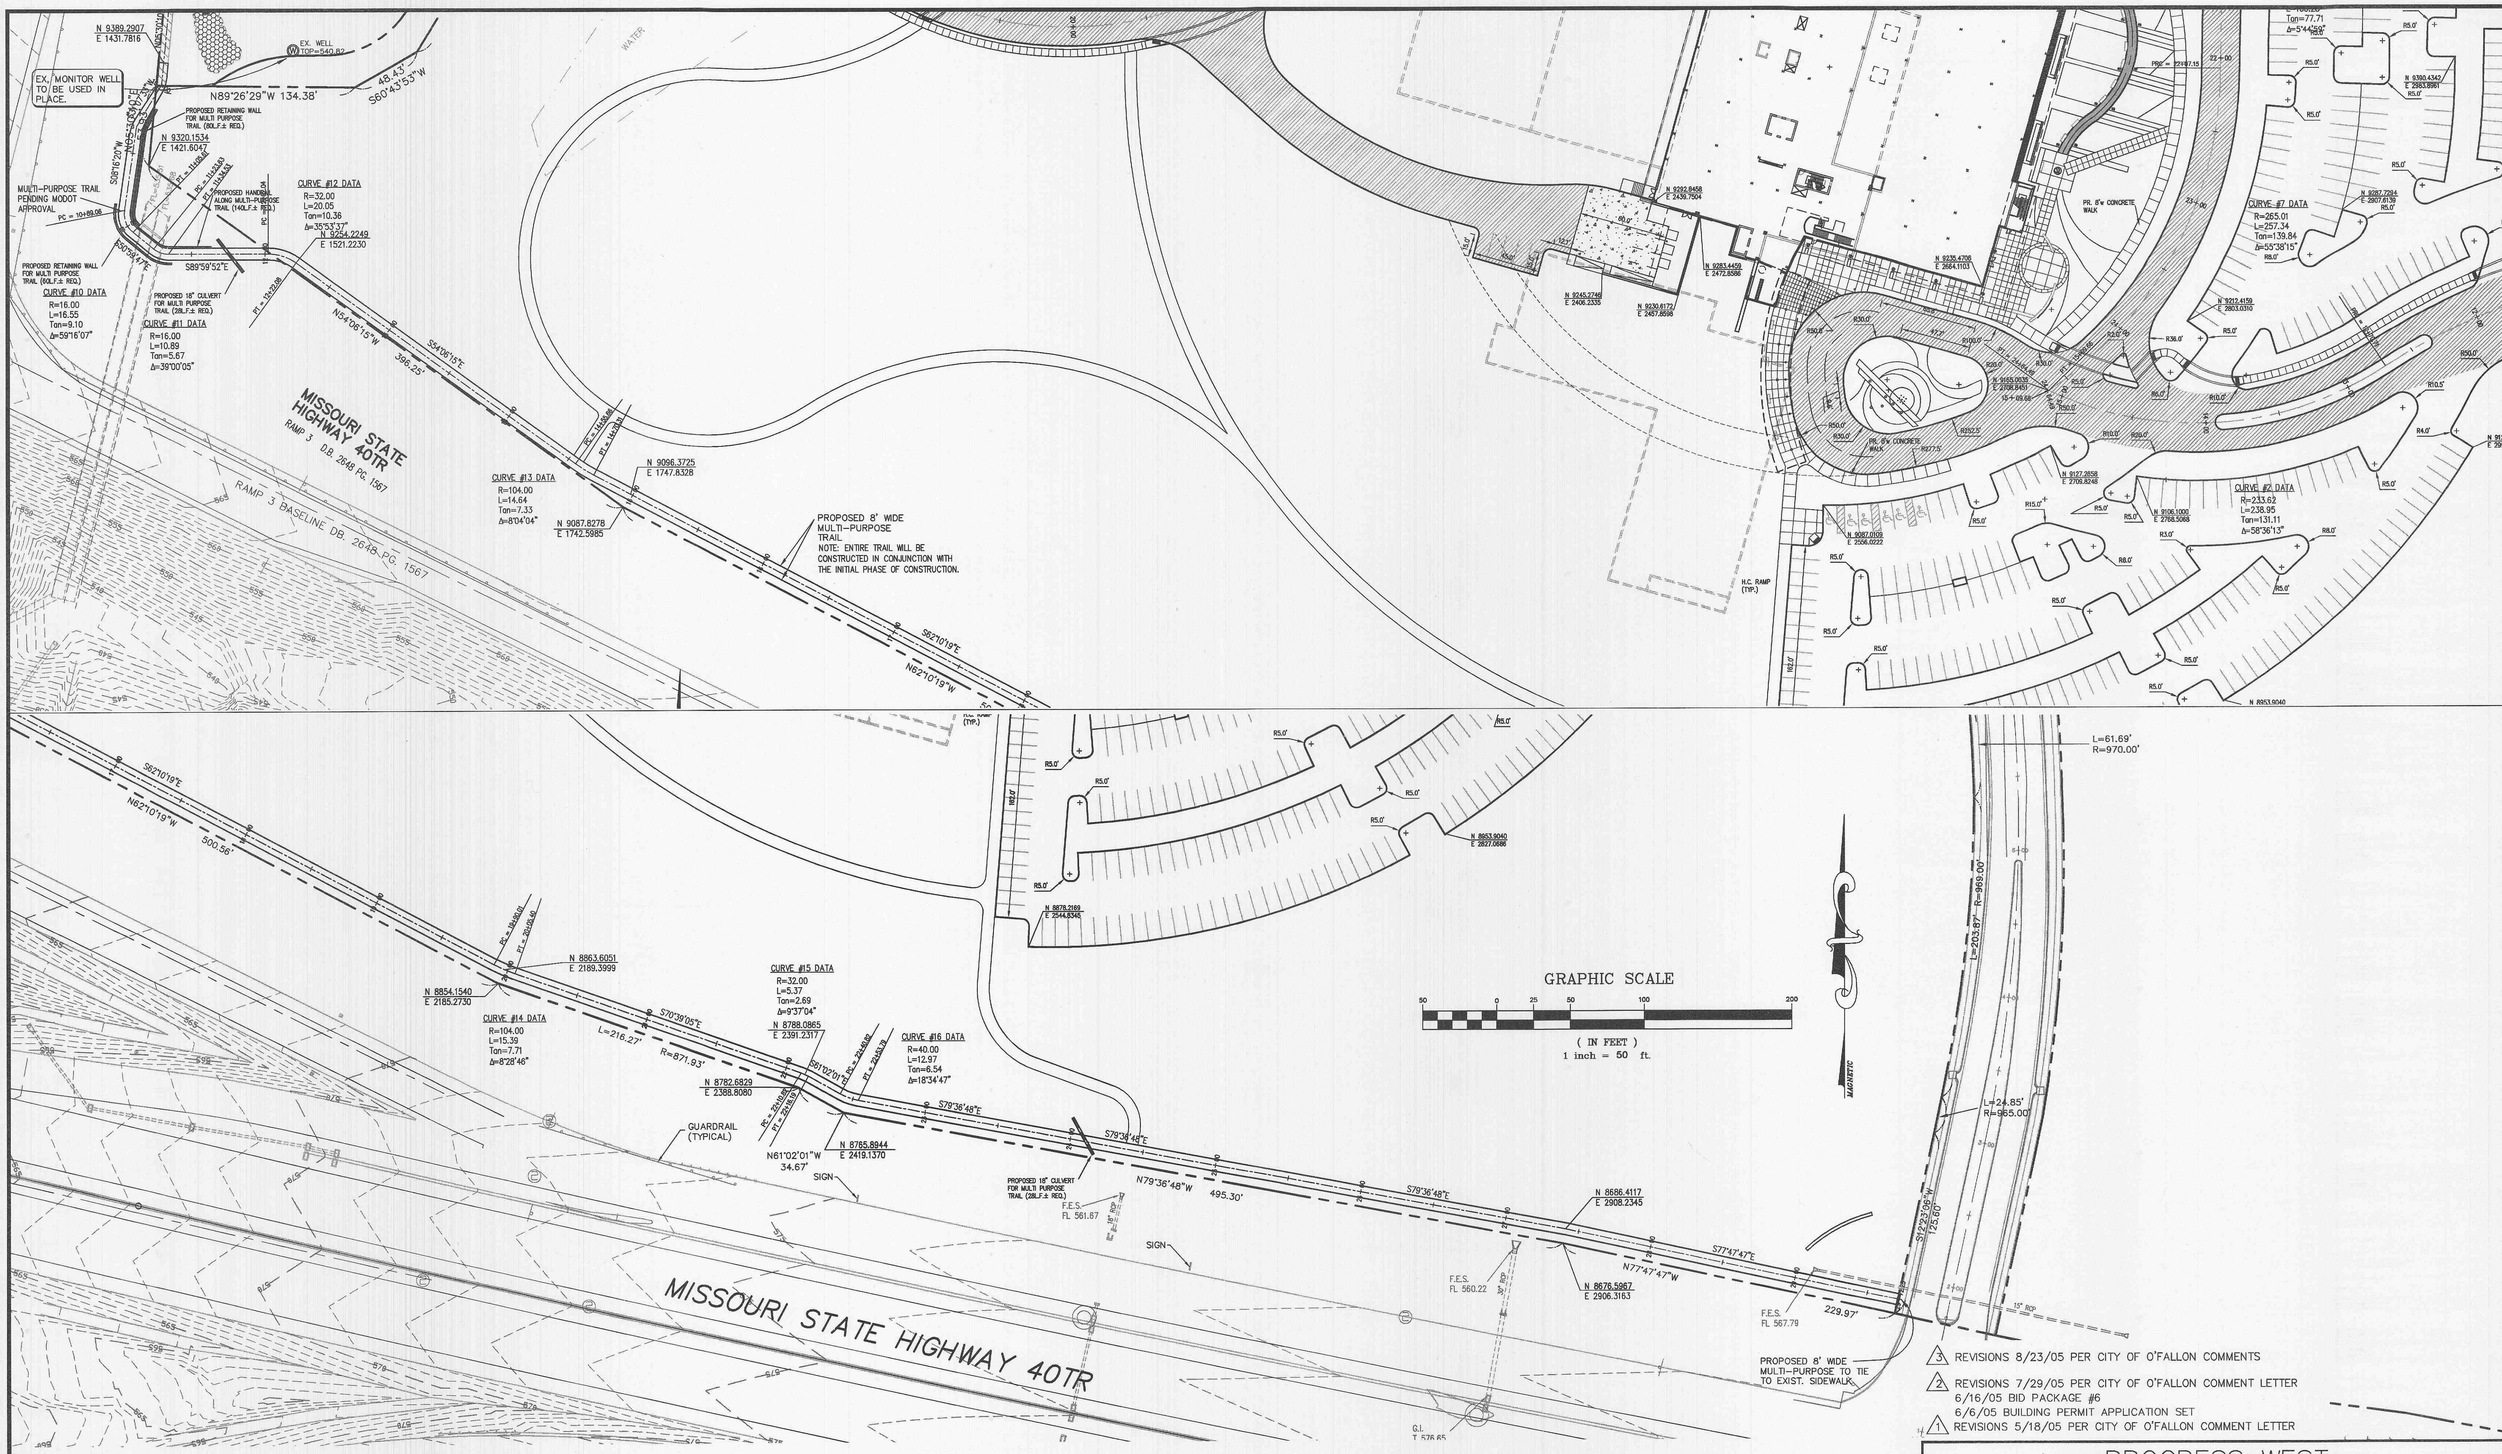

3 REVISIONS 8/23/05 PER CITY OF O'FALLON COMMENTS

2 REVISIONS 7/29/05 PER CITY OF O'FALLON COMMENT LETTER
6/16/05 BID PACKAGE #6
6/6/05 BUILDING PERMIT APPLICATION SET

1 REVISIONS 5/18/05 PER CITY OF O'FALLON COMMENT LETTER

PROGRESS WEST

SITE GEOMETRIC PLAN

August 23, 2005

STATE OF MISSOURI
GEORGE MICHAEL STOCK
NUMBER E-25116
REGISTERED PROFESSIONAL ENGINEER

GEORGE M. STOCK E-25116

STOCK & ASSOCIATES
Consulting Engineers, Inc.
257 Chesterfield Business Parkway
St. Louis, MO 63005
PH. (636) 530-9100
FAX (636) 530-9130
e-mail: general@stockassoc.com
Web: www.stockassoc.com

DRAWN BY:	DATE:	CHECKED BY:	DATE:	JOB NUMBER:	SHEET:
J.E.F.	05.09.05	G.M.S.	05.09.05	204-3224	C13A of 36