PAVEMENT BROOM FINISH DIRECTION EXHIBIT

SCALE: NONE

BROOM FINISH CURB & GUTTER SECTION PERPENDICULAR TO CURB.

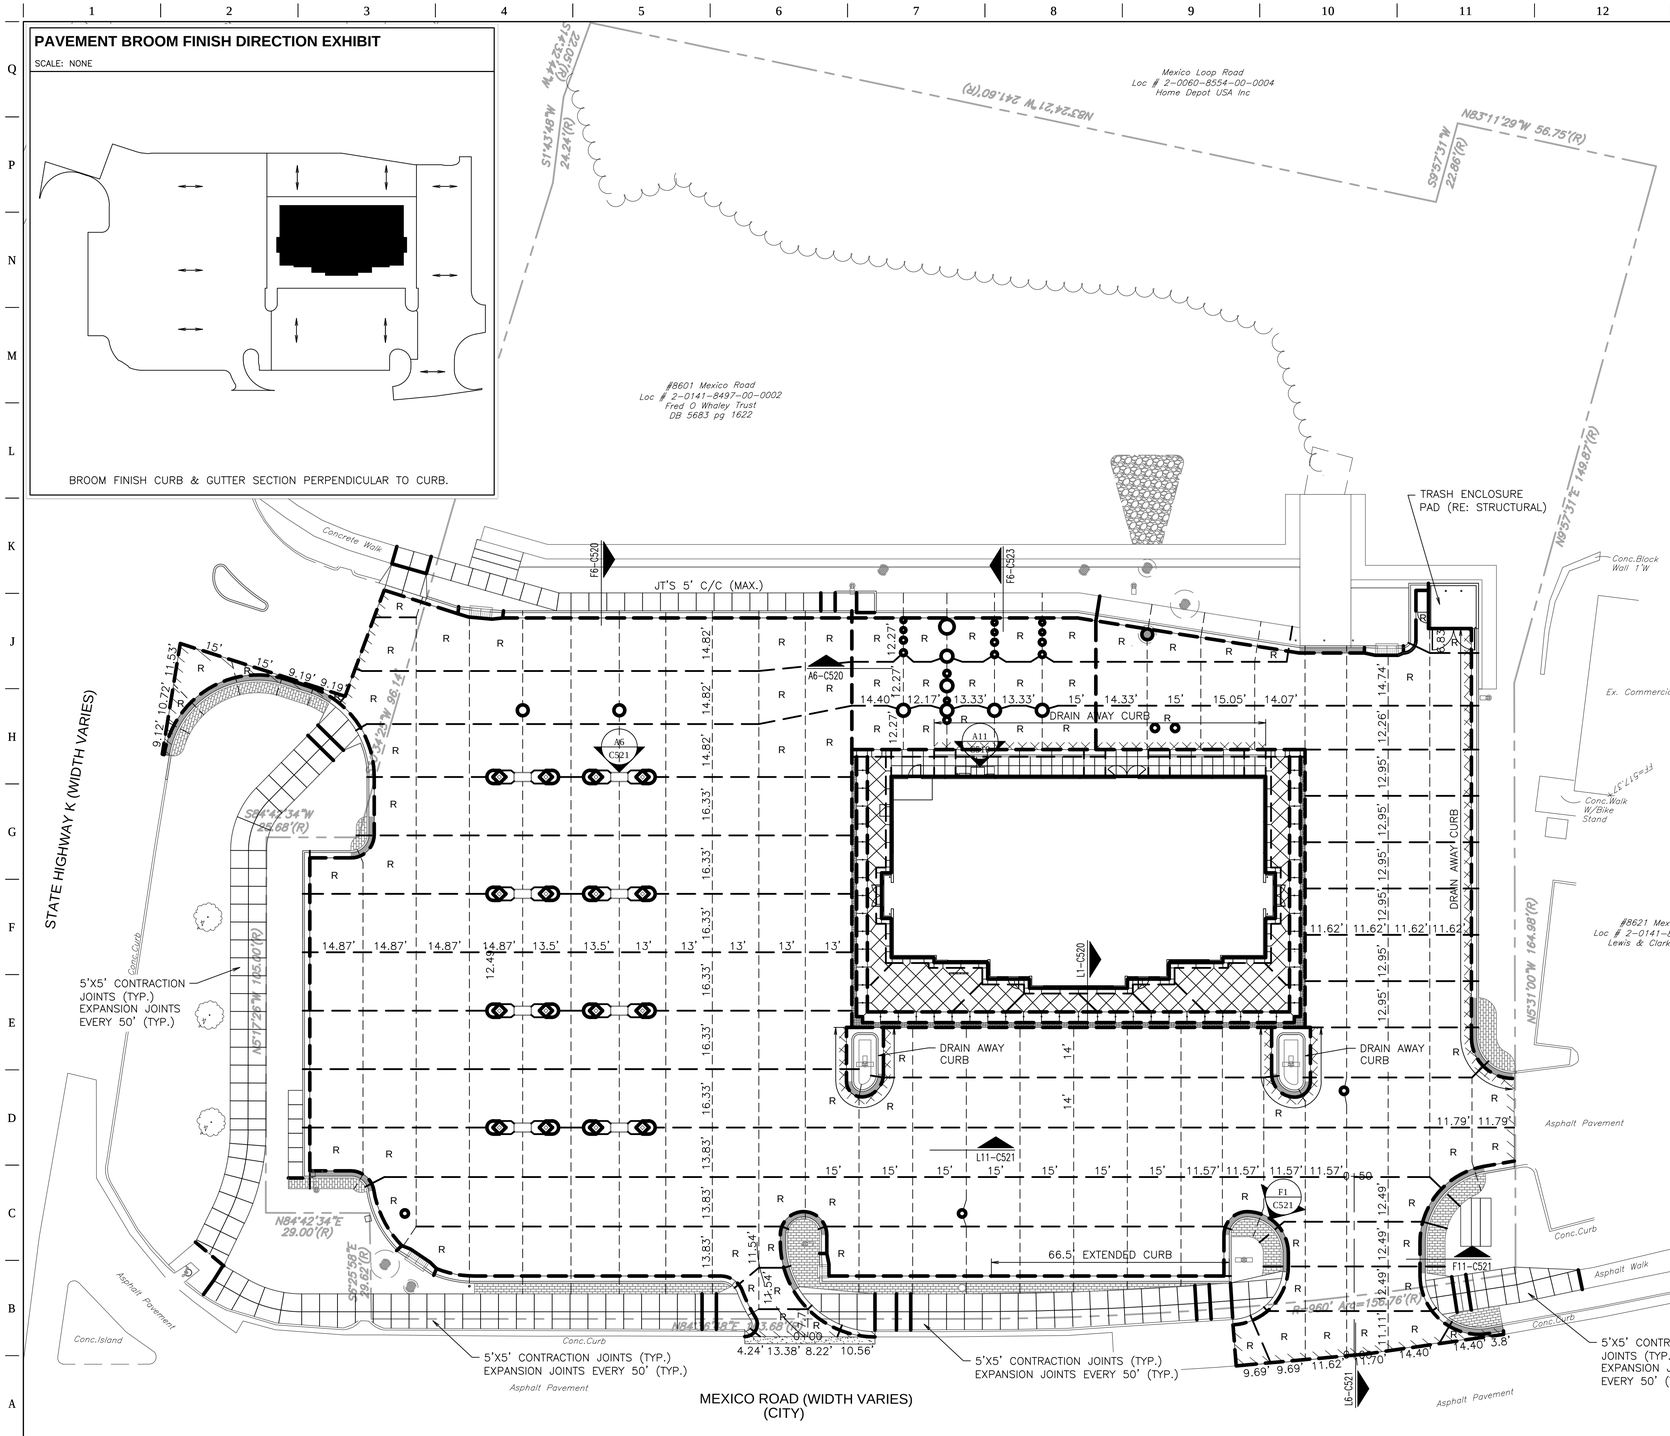

PAVING LEGEND

	ISOLATION – DOWEL
	ISOLATION – NO DOWEL
	CONSTRUCTION – DOWEL
	CONSTRUCTION – NO DOWEL
	CONSTRUCTION – TIED
	CONTRACTION – DOWEL
	CONTRACTION – NO DOWEL
	THICKENED EDGE
"DRAIN–AWAY CURB" OR "D.A."	DRAIN AWAY CURB
	QT ACCENT CONCRETE
R	REINFORCED PANEL
	RADIUS PROTECTOR
	MOUNTABLE CURB
X#–X#	SECTION DETAIL
X# / X#	BLOWUP DETAIL

PAVING GENERAL NOTES

1. FOR JOINT LOCATIONS WITHIN ADA LOCATIONS, RE: ADA COMPLIANCE REFERENCE SHEET C113.
2. FOR CONSTRUCTION TOLERANCES OF SEALANT PLACEMENT IN JOINTS, RE: C523–L11.

STATE OF MISSOURI
MICHAEL JAMES VELLOFF
NO. E-2000161862
PROFESSIONAL ENGINEER

PROJECT NO.: 141029

NAME: MICHAEL J. VELLOFF
LICENSE NUMBER: E–2000161862
DISCIPLINE: CIVIL
CORPORATION AUTHORITY NUMBER: 001194

THE SEAL OF MICHAEL J. VELLOFF ON THIS DRAWING APPLIES ONLY TO THE CIVIL/SITE ENGINEERING SHOWN. IT DOES NOT APPLY, NOR IS ANY RESPONSIBILITY TAKEN FOR ENVIRONMENTAL, GEOTECHNICAL (INCLUDING BUT NOT LIMITED TO SLOPE STABILITY), STRUCTURAL, HVAC, PLUMBING, ELECTRICAL, FIRE PROTECTION, TRAFFIC ENGINEERING, SURVEYING (BOUNDARY AND TOPOGRAPHIC), OR ARCHITECTURAL (BUILDING OR LANDSCAPE).

QuikTrip No. 0643S

8601 Mexico Road
O'Fallon, Missouri 63366

© COPYRIGHT QUIKTRIP CORPORATION 2011 ANY UNAUTHORIZED USE, REPRODUCTION, PUBLICATION, DISTRIBUTION, OR SALE IN WHOLE OR IN PART, IS STRICTLY FORBIDDEN.

PROTOTYPE:	P-83
DIVISION:	06
VERSION:	001
DESIGNED BY:	RKF
DRAWN BY:	RKF
REVIEWED BY:	MJV

REV	DATE	DESCRIPTION
	12–21–15	CONSTRUCTION SET

ORIGINAL ISSUE DATE: 07-24-15

SHEET TITLE:

PAVING PLAN

SHEET NUMBER:

C130

FILE LOCATION:K:\141029 – QuikTrip #0643 Mexico and Highway K\Civil\06–0643 Civil.dwg TAB NAME:C130 Paving USER:rkfryer SAVED:12/15/2015 2:57 PM PLOTTED:12/16/2015 8:15 AM