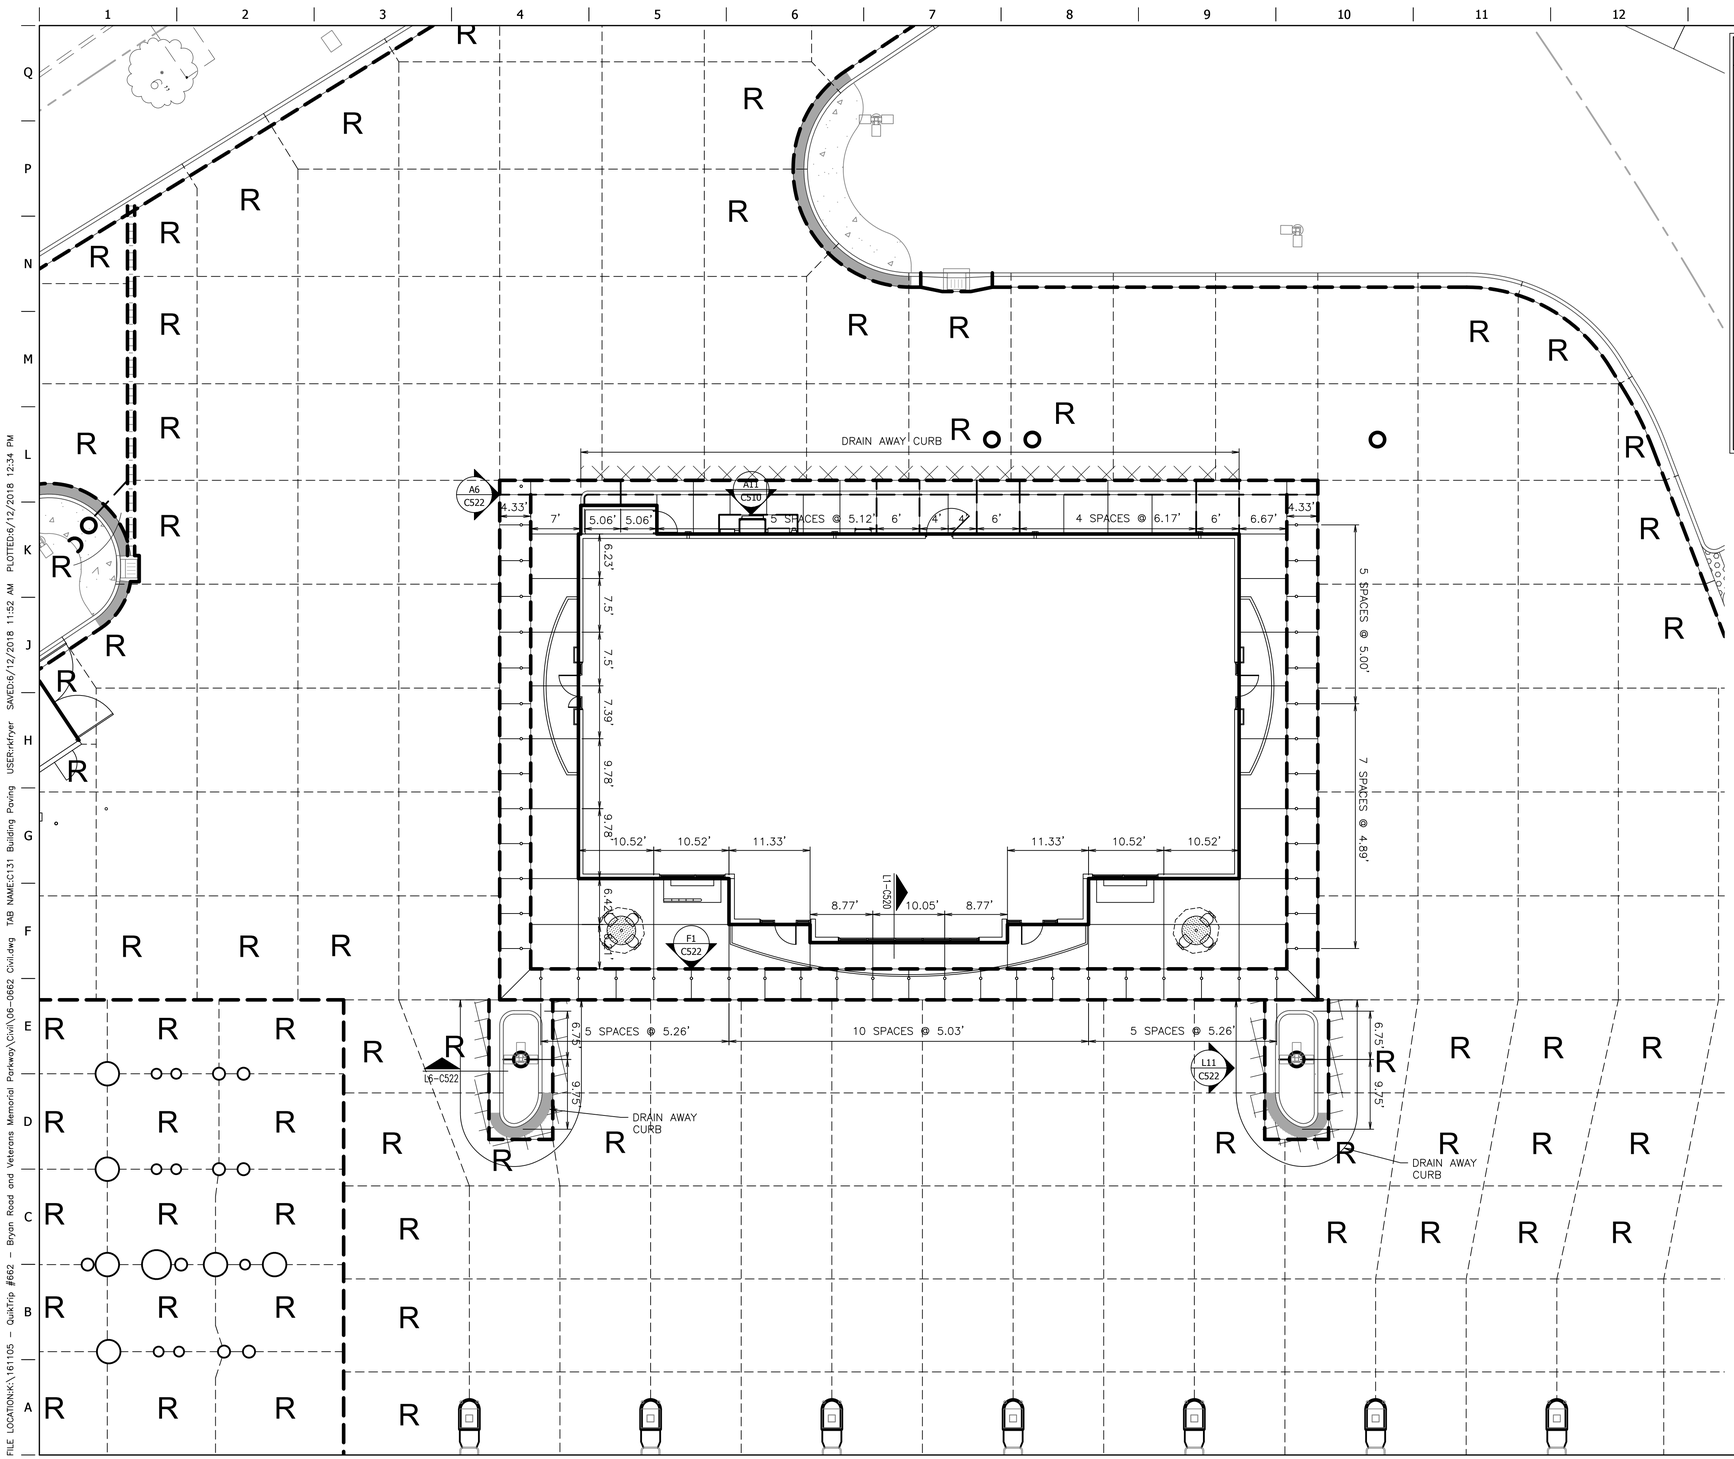

PAVING LEGEND

- ISOLATION – DOWEL
- ISOLATION – NO DOWEL
- CONSTRUCTION – DOWEL
- CONSTRUCTION – NO DOWEL
- CONSTRUCTION – TIED
- CONTRACTION – DOWEL
- CONTRACTION – NO DOWEL
- THICKENED EDGE
- "DRAIN-AWAY CURB" OR "D.A." — DRAIN AWAY CURB
- RE: FUEL DRAWINGS FOR BACKFILL SPECIFICATIONS
- R — REINFORCED PANEL
- RADIUS PROTECTOR
- MOUNTABLE CURB
- X# – X#### — SECTION DETAIL
- X# / X#### — BLOWUP DETAIL

PAVING GENERAL NOTES

1. FOR JOINT LOCATIONS WITHIN ADA LOCATIONS, RE: ADA COMPLIANCE REFERENCE SHEET C113.
2. FOR CONSTRUCTION TOLERANCES OF SEALANT PLACEMENT IN JOINTS, RE: C523–L11.

BUILDING SIDEWALK BROOM FINISH DIRECTION EXHIBIT

SCALE: NONE

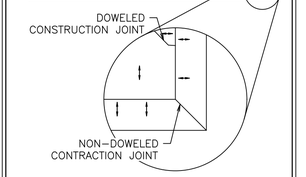

STATE OF MISSOURI
MICHAEL JAMES VELLOFF
NO. E-2000161862
PROFESSIONAL ENGINEER

PROJECT NO.:161105

NAME: MICHAEL J. VELLOFF
LICENSE NUMBER: E–2000161862
DISCIPLINE: CIVIL
CORPORATION AUTHORITY NUMBER: 001194

THE SEAL OF MICHAEL J. VELLOFF ON THIS DRAWING APPLIES ONLY TO THE CIVIL/SITE ENGINEERING SHOWN. IT DOES NOT APPLY, NOR IS ANY RESPONSIBILITY TAKEN FOR ENVIRONMENTAL, GEOTECHNICAL (INCLUDING BUT NOT LIMITED TO SLOPE STABILITY), STRUCTURAL, HVAC, PLUMBING, ELECTRICAL, FIRE PROTECTION, TRAFFIC ENGINEERING, SURVEYING (BOUNDARY AND TOPOGRAPHIC), OR ARCHITECTURAL (BUILDING OR LANDSCAPE).

QuikTrip No. 0662

955 BRYAN ROAD
O'FALLAN, MO 63366

© COPYRIGHT QUIKTRIP CORPORATION 2011
ANY UNAUTHORIZED USE, REPRODUCTION, PUBLICATION, DISTRIBUTION, OR SALE IN WHOLE OR IN PART, IS STRICTLY FORBIDDEN.

PROTOTYPE:	P-94-01
DIVISION:	06
VERSION:	001
DESIGNED BY:	RKF
DRAWN BY:	RKF
REVIEWED BY:	MJV

REV	DATE	DESCRIPTION

ORIGINAL ISSUE DATE: 06/18/18

SHEET TITLE:

BUILDING PAVING PLAN

SHEET NUMBER:

C131

10 5 0 10 20

FILE LOCATION:K:\161105 – QuikTrip #662 – Bryan Road and Veterans Memorial Parkway\Civil\06-0662 Civil.dwg TAB NAME:C131 Building Paving USER:rkfryer SAVED:6/12/2018 11:52 AM PLOTTED:6/12/2018 12:34 PM