PAVING LEGEND

- ISOLATION – DOWEL
- ISOLATION – NO DOWEL
- CONSTRUCTION – TIED
- CONTRACTION – DOWEL ← 1 SEE NOTE 1 BELOW
- CONTRACTION – NO DOWEL
- THICKENED EDGE
- "DRAIN-AWAY CURB" OR "D.A." — DRAIN AWAY CURB
- R — REINFORCED PANEL
- RADIUS PROTECTOR
- MOUNTABLE CURB
- X#–X### — SECTION DETAIL
- X# / X### — BLOWUP DETAIL
- PUBLIC ASPHALT PAVING RE: C570
- 7" CONCRETE PAVING RE: C570

PAVEMENT BROOM FINISH DIRECTION EXHIBIT

SCALE: NONE

BROOM FINISH CURB & GUTTER SECTION PERPENDICULAR TO TRAFFIC.

PAVING GENERAL NOTES

1. DURING CONSTRUCTION, CONTRACTION JOINTS SHALL BE REPLACED BY CONSTRUCTION JOINTS AS DETERMINED AND AGREED UPON BY THE GC AND QT CONSTRUCTION MANAGER BASED ON THE PROJECT SCHEDULE FOR CONCRETE PAVING PLACEMENT. CONSTRUCTION JOINTS SHALL BE CONSTRUCTED PER DETAIL XX–XXX.
2. FOR JOINT LOCATIONS WITHIN ADA LOCATIONS, RE: ADA COMPLIANCE REFERENCE SHEET C113.
3. FOR CONSTRUCTION TOLERANCES OF SEALANT PLACEMENT IN JOINTS, RE: C521–L1.

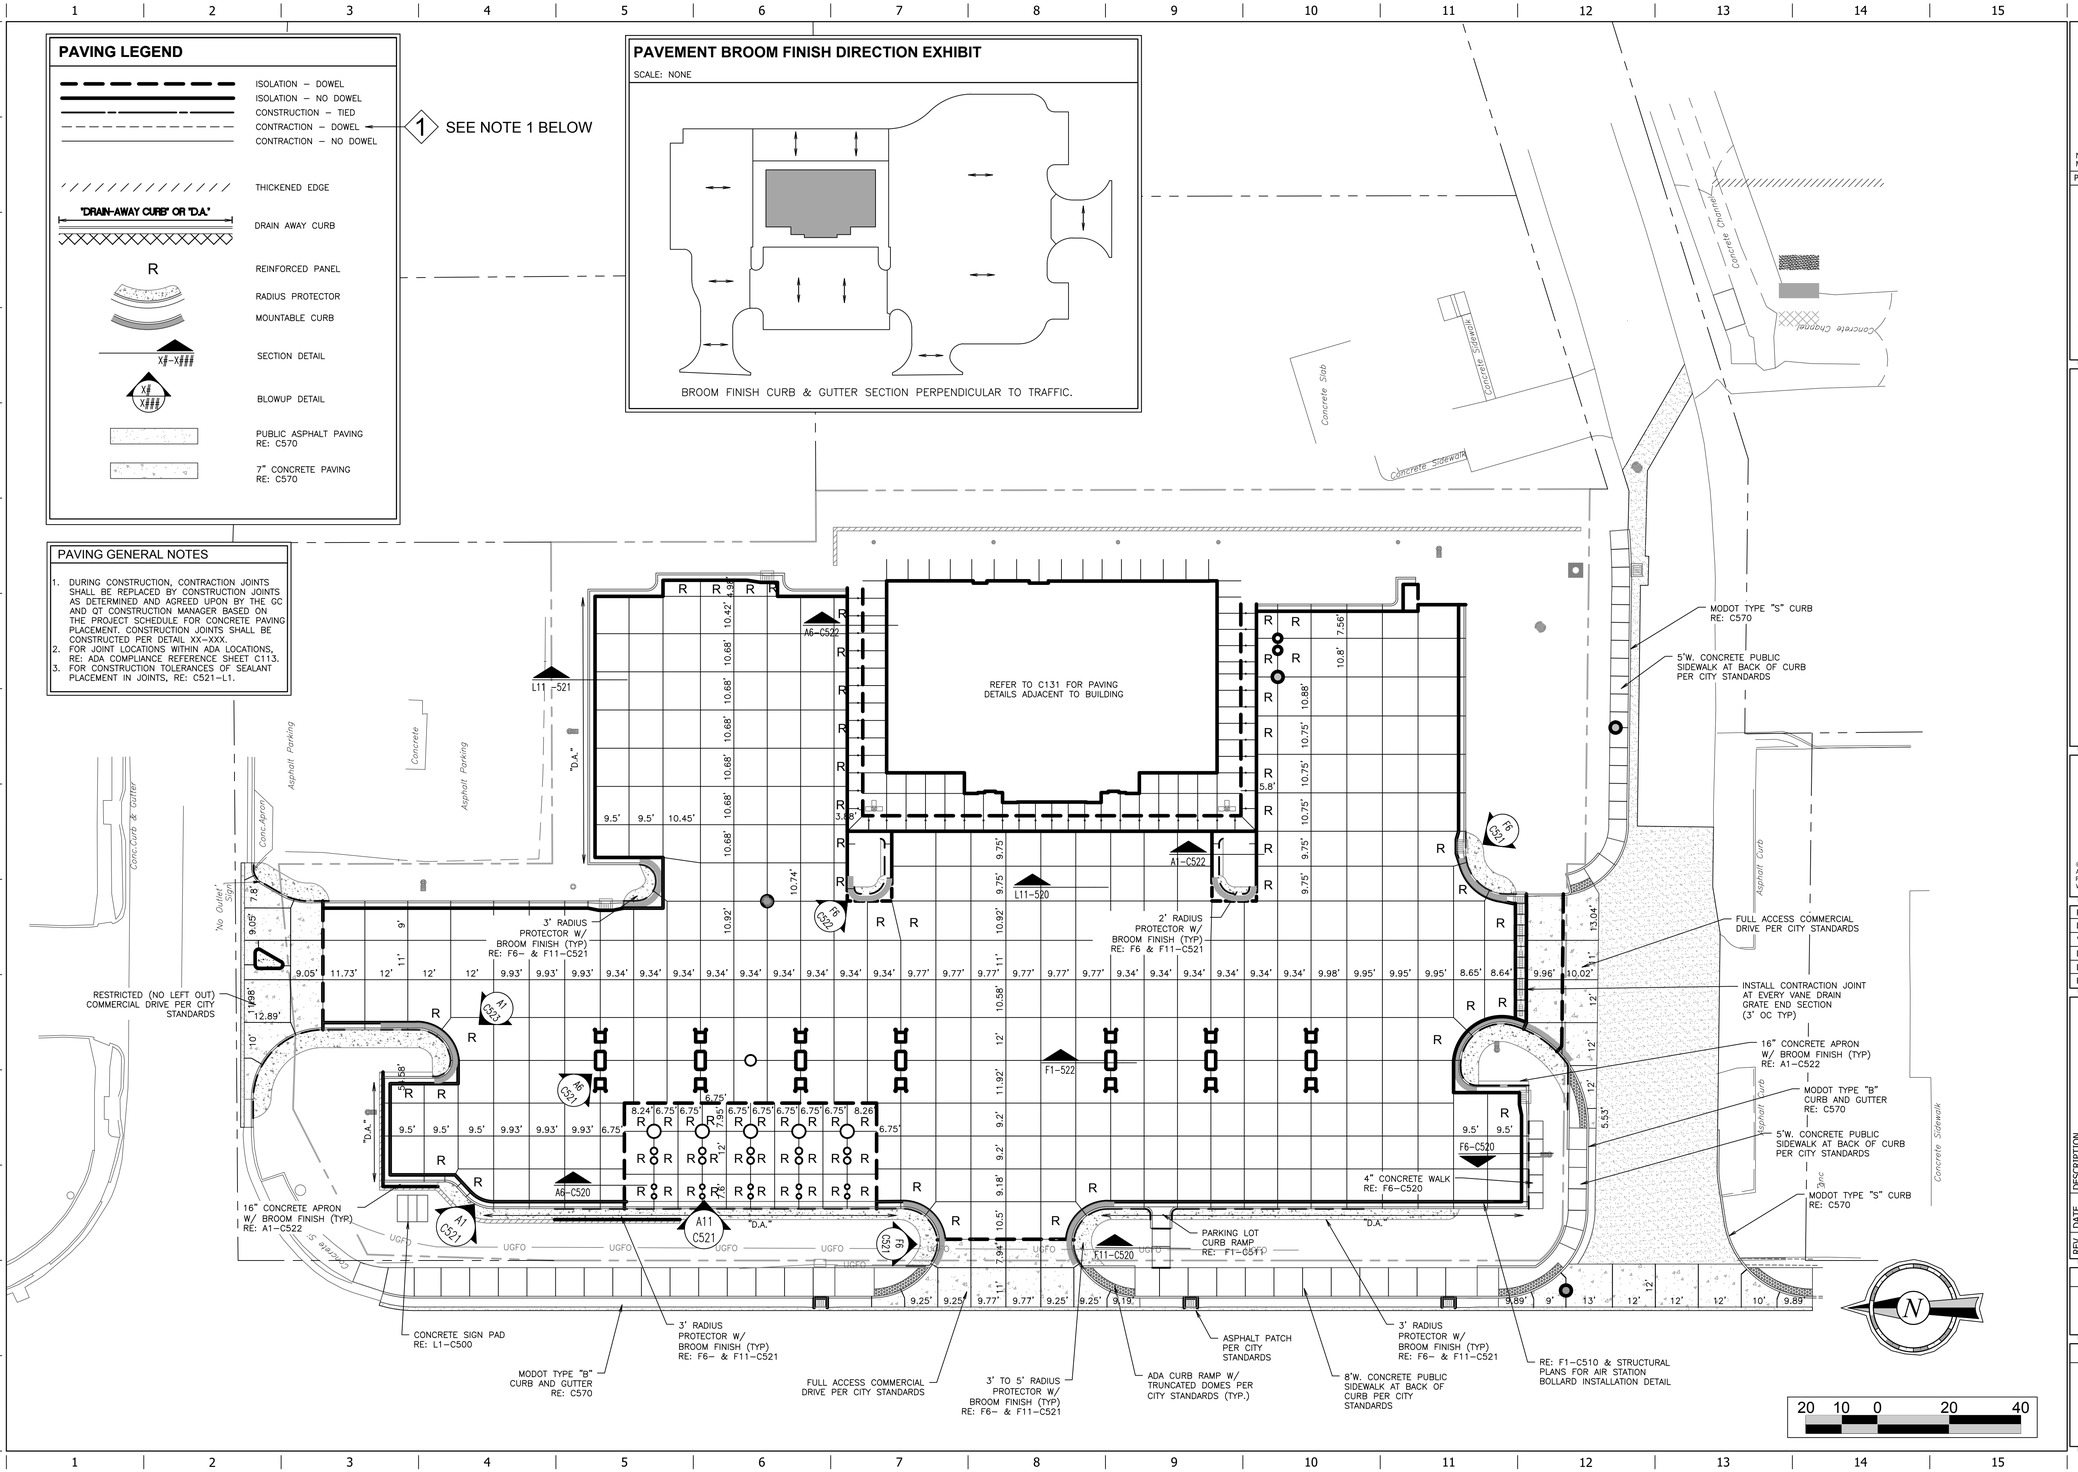

STATE OF MISSOURI
NATHAN JACOB COWAN
NUMBER PE-2005022092
PROFESSIONAL ENGINEER
07/18/2025

Nathan J. Cowan, Civil Engineer
MO PE-2005022092

PROJECT NO.:R2385.28

CDI CIVIL DESIGN, INC.
WBE | DBE
5220 Oakland Ave.
St. Louis, MO 63110
(314) 863-5570
Missouri State Certificate of Authority #2002006804

QuikTrip No. 0683

418 SOUTH MAIN STREET
O'FALLON, MISSOURI

© COPYRIGHT QUIKTRIP CORPORATION 2011 ANY UNAUTHORIZED USE, REPRODUCTION, PUBLICATION, DISTRIBUTION, OR SALE IN WHOLE OR IN PART, IS STRICTLY FORBIDDEN.

PROTOTYPE: P-120 (11/24/2024)
DIVISION:
VERSION: 001
DESIGNED BY:
DRAWN BY:
REVIEWED BY:

REV	DATE	DESCRIPTION

ORIGINAL ISSUE DATE:

SHEET TITLE:
CONCRETE PAVING PLAN

SHEET NUMBER:
C130B