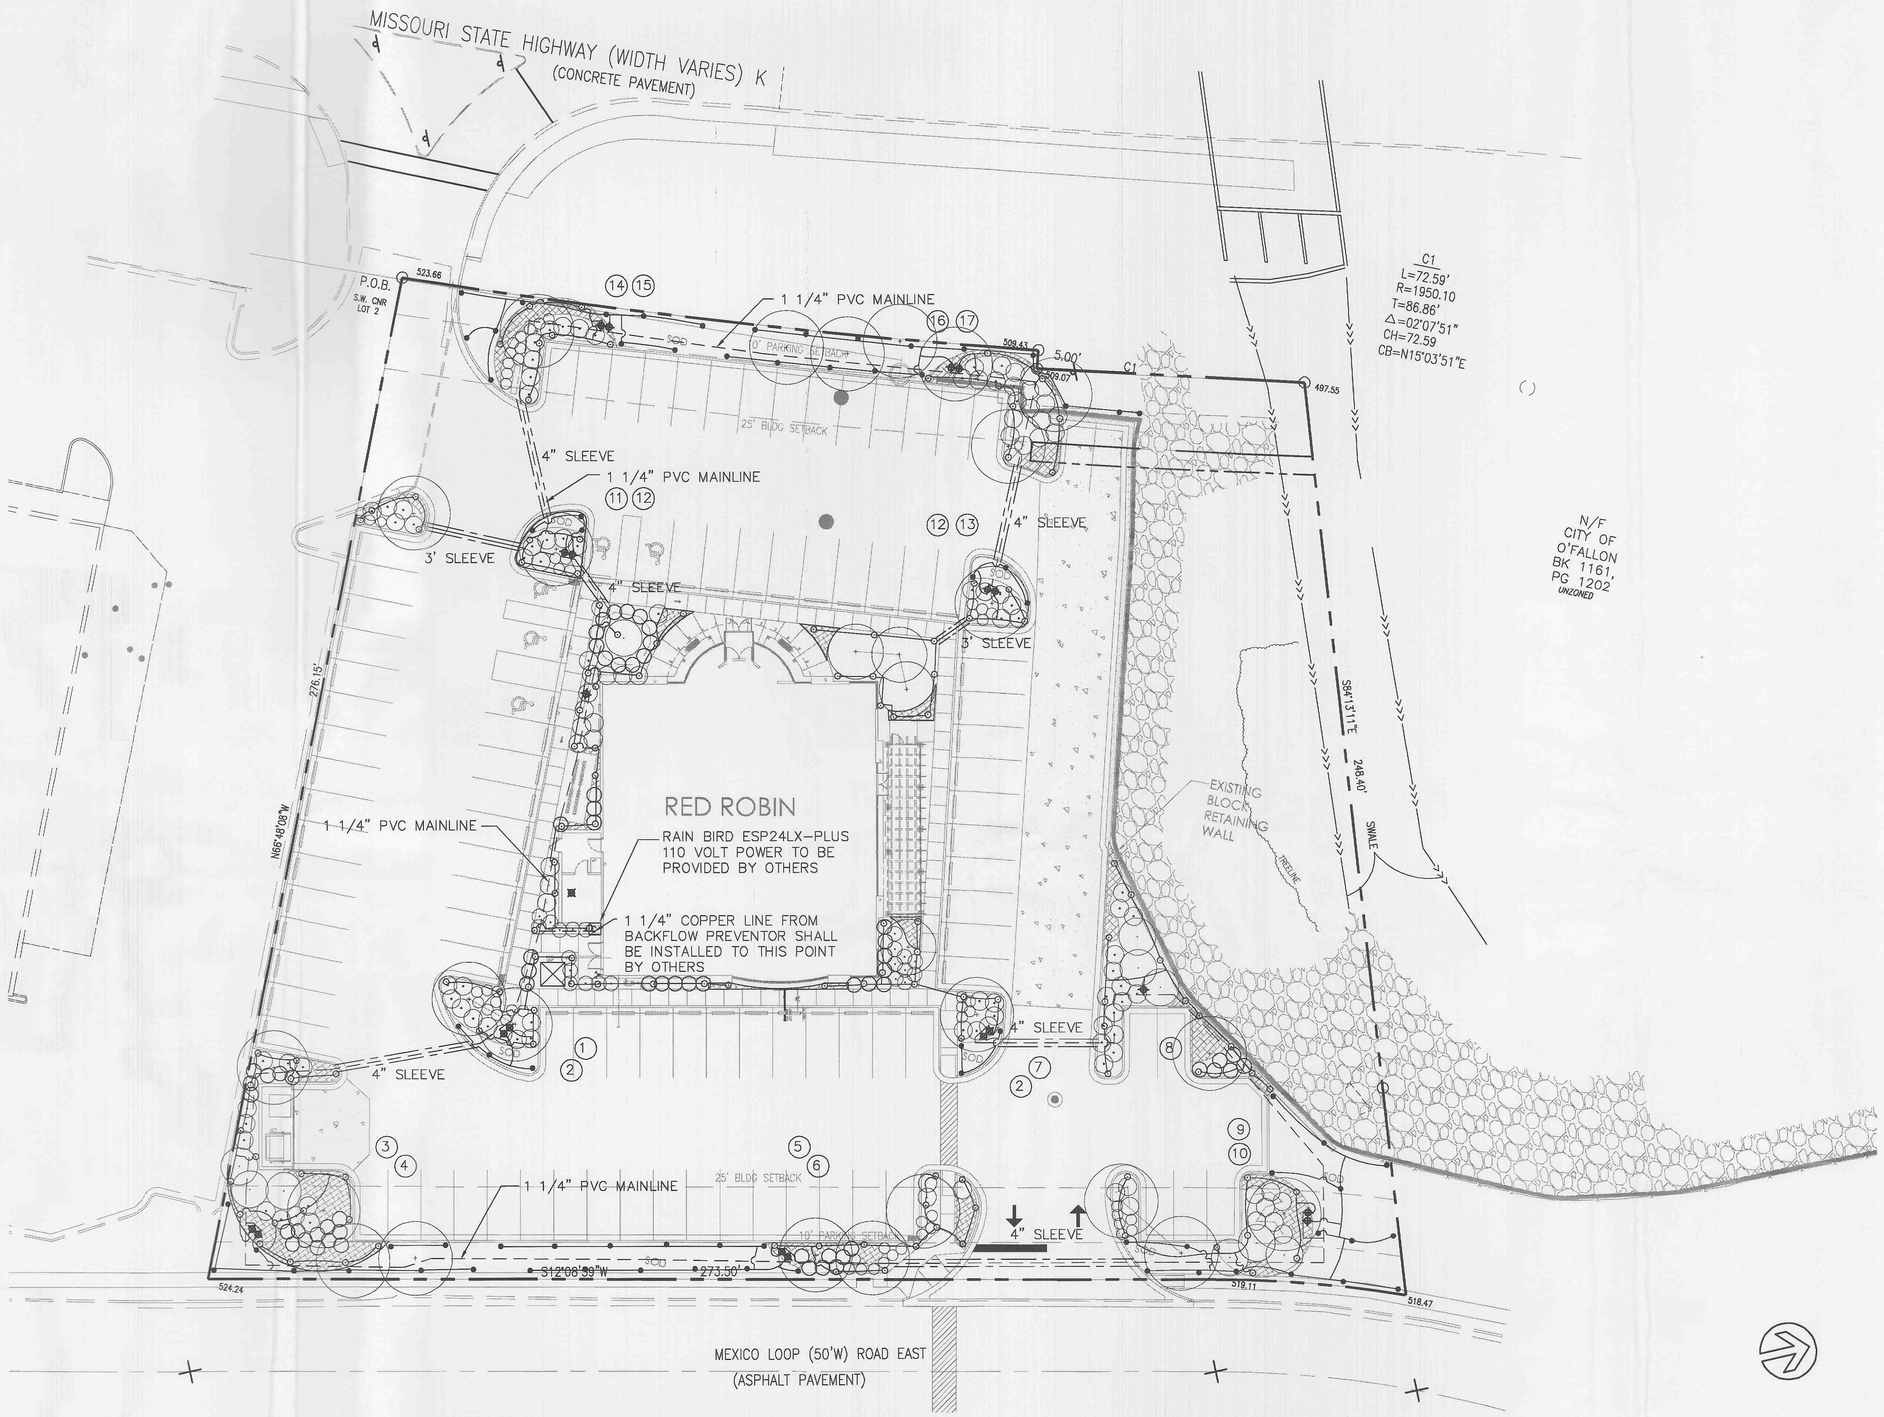

RED ROBIN GOURMET BURGERS
1440 MEXICO LOOP ROAD EAST
O'FALLON, MO

IRRIGATION SYSTEM LAYOUT
ENGINEERING RE-ISSUE: 10/28/05

CHIPMAN ADAMS LTD.
Architects
1550 N. Northwest Highway, Suite 400
Park Ridge, Illinois 60068-1461
T 847-298-6900 F 847-298-6966

One North Franklin, Suite 500
Chicago, Illinois 60606
Voice: 312-251-3000
Fax: 312-251-3015
www.alkcorp.com

Edwards AND Kelcey

Revisions
1. PLANNING & ZONING ISSUE 06/17/05
2. PLANNING & ZONING RE-ISSUE 07/06/05
3. PLAN REVIEW ISSUE 08/24/05
4. ENGR. RE-ISSUE @ 24X36 09/16/05

I HEREBY CERTIFY THAT THESE PLANS HAVE BEEN PREPARED UNDER MY SUPERVISION AND THAT TO THE BEST OF MY KNOWLEDGE, THE SAME COMPLY WITH ALL RULES, REGULATIONS AND ORDINANCES OF O'FALLON, MO RELATING TO LANDSCAPE, SITE, AND CIVIL.

ENGINEER

Drawn By	Checked By
MAV	PL
Scale	Date
1" = 20'	6/17/05

Job No. 05-4393

Sheet No. 11.0

NATURESCAPE DESIGN
152 S. NORTHWEST HWY.
P.O. BOX 457
CARY, IL. 60013
847-639-6900 - TEL.
847-639-1832 - FAX.

NATURESCAPE DESIGN, INC. hereby reserves its common law copyrights and other property rights in this plan and accompanying proposal. These documents are confidential and are not to be reproduced, changed, or copied in any form, or use by any third party without first obtaining written permission and consent of Naturescape Design.

CERTIFIED IRRIGATION CONTRACTOR

CERTIFIED IRRIGATION DESIGNER

LANDSCAPE IRRIGATION AUDITOR Certified

PLANNING AND ZONING FILE # BA-V-05-66