SCALE: 1" = 20'

LANDSCAPE REQUIREMENTS:
ZONE C-2

ONE TREE PER 40 LINEAR FT. STREET FRONTAGE:
380 LINEAR FT. = 10 STREET TREES
10 STREET TREES PROVIDED

ONE TREE PER 3,000 SQ. FT. LANDSCAPED OPEN SPACE AND/OR ATLEAST 6% OF PARKING LOT TO BE LANDSCAPED:
12,169 SQ. FT. LANSCAPED OPEN SPACE = 4 TREES
4 TREES PROVIDED WITHIN PARKING LOT INTERIOR

NO TREES SHALL BE REMOVED -
NO TREE PRESERVATION CALCULATIONS NEEDED
ONE 4" TREE TO REMAIN

MATERIAL LIST:

10	RED MAPLE	2.5"	
2	HONEYLOCUST	2.5"	
3	CLEVELAND SELECT PEAR	2.5"	
2	SARGENTINA FL. CRAB	2"	
6	CISTENA PLUM	2-3'	
2	VIBURNUM	18-24"	
5	EMERALD GREEN ARBORVITAE	4'	
12	DENSE YEW	18-24"	
23	SEA GREEN JUNIPER	18-24"	
3	BROADMOOR JUNIPER	5 GAL.	
8	CU. YDS. BARK MULCH		

350 SQ. YDS. SOD
1,300 SQ. YDS. SEED

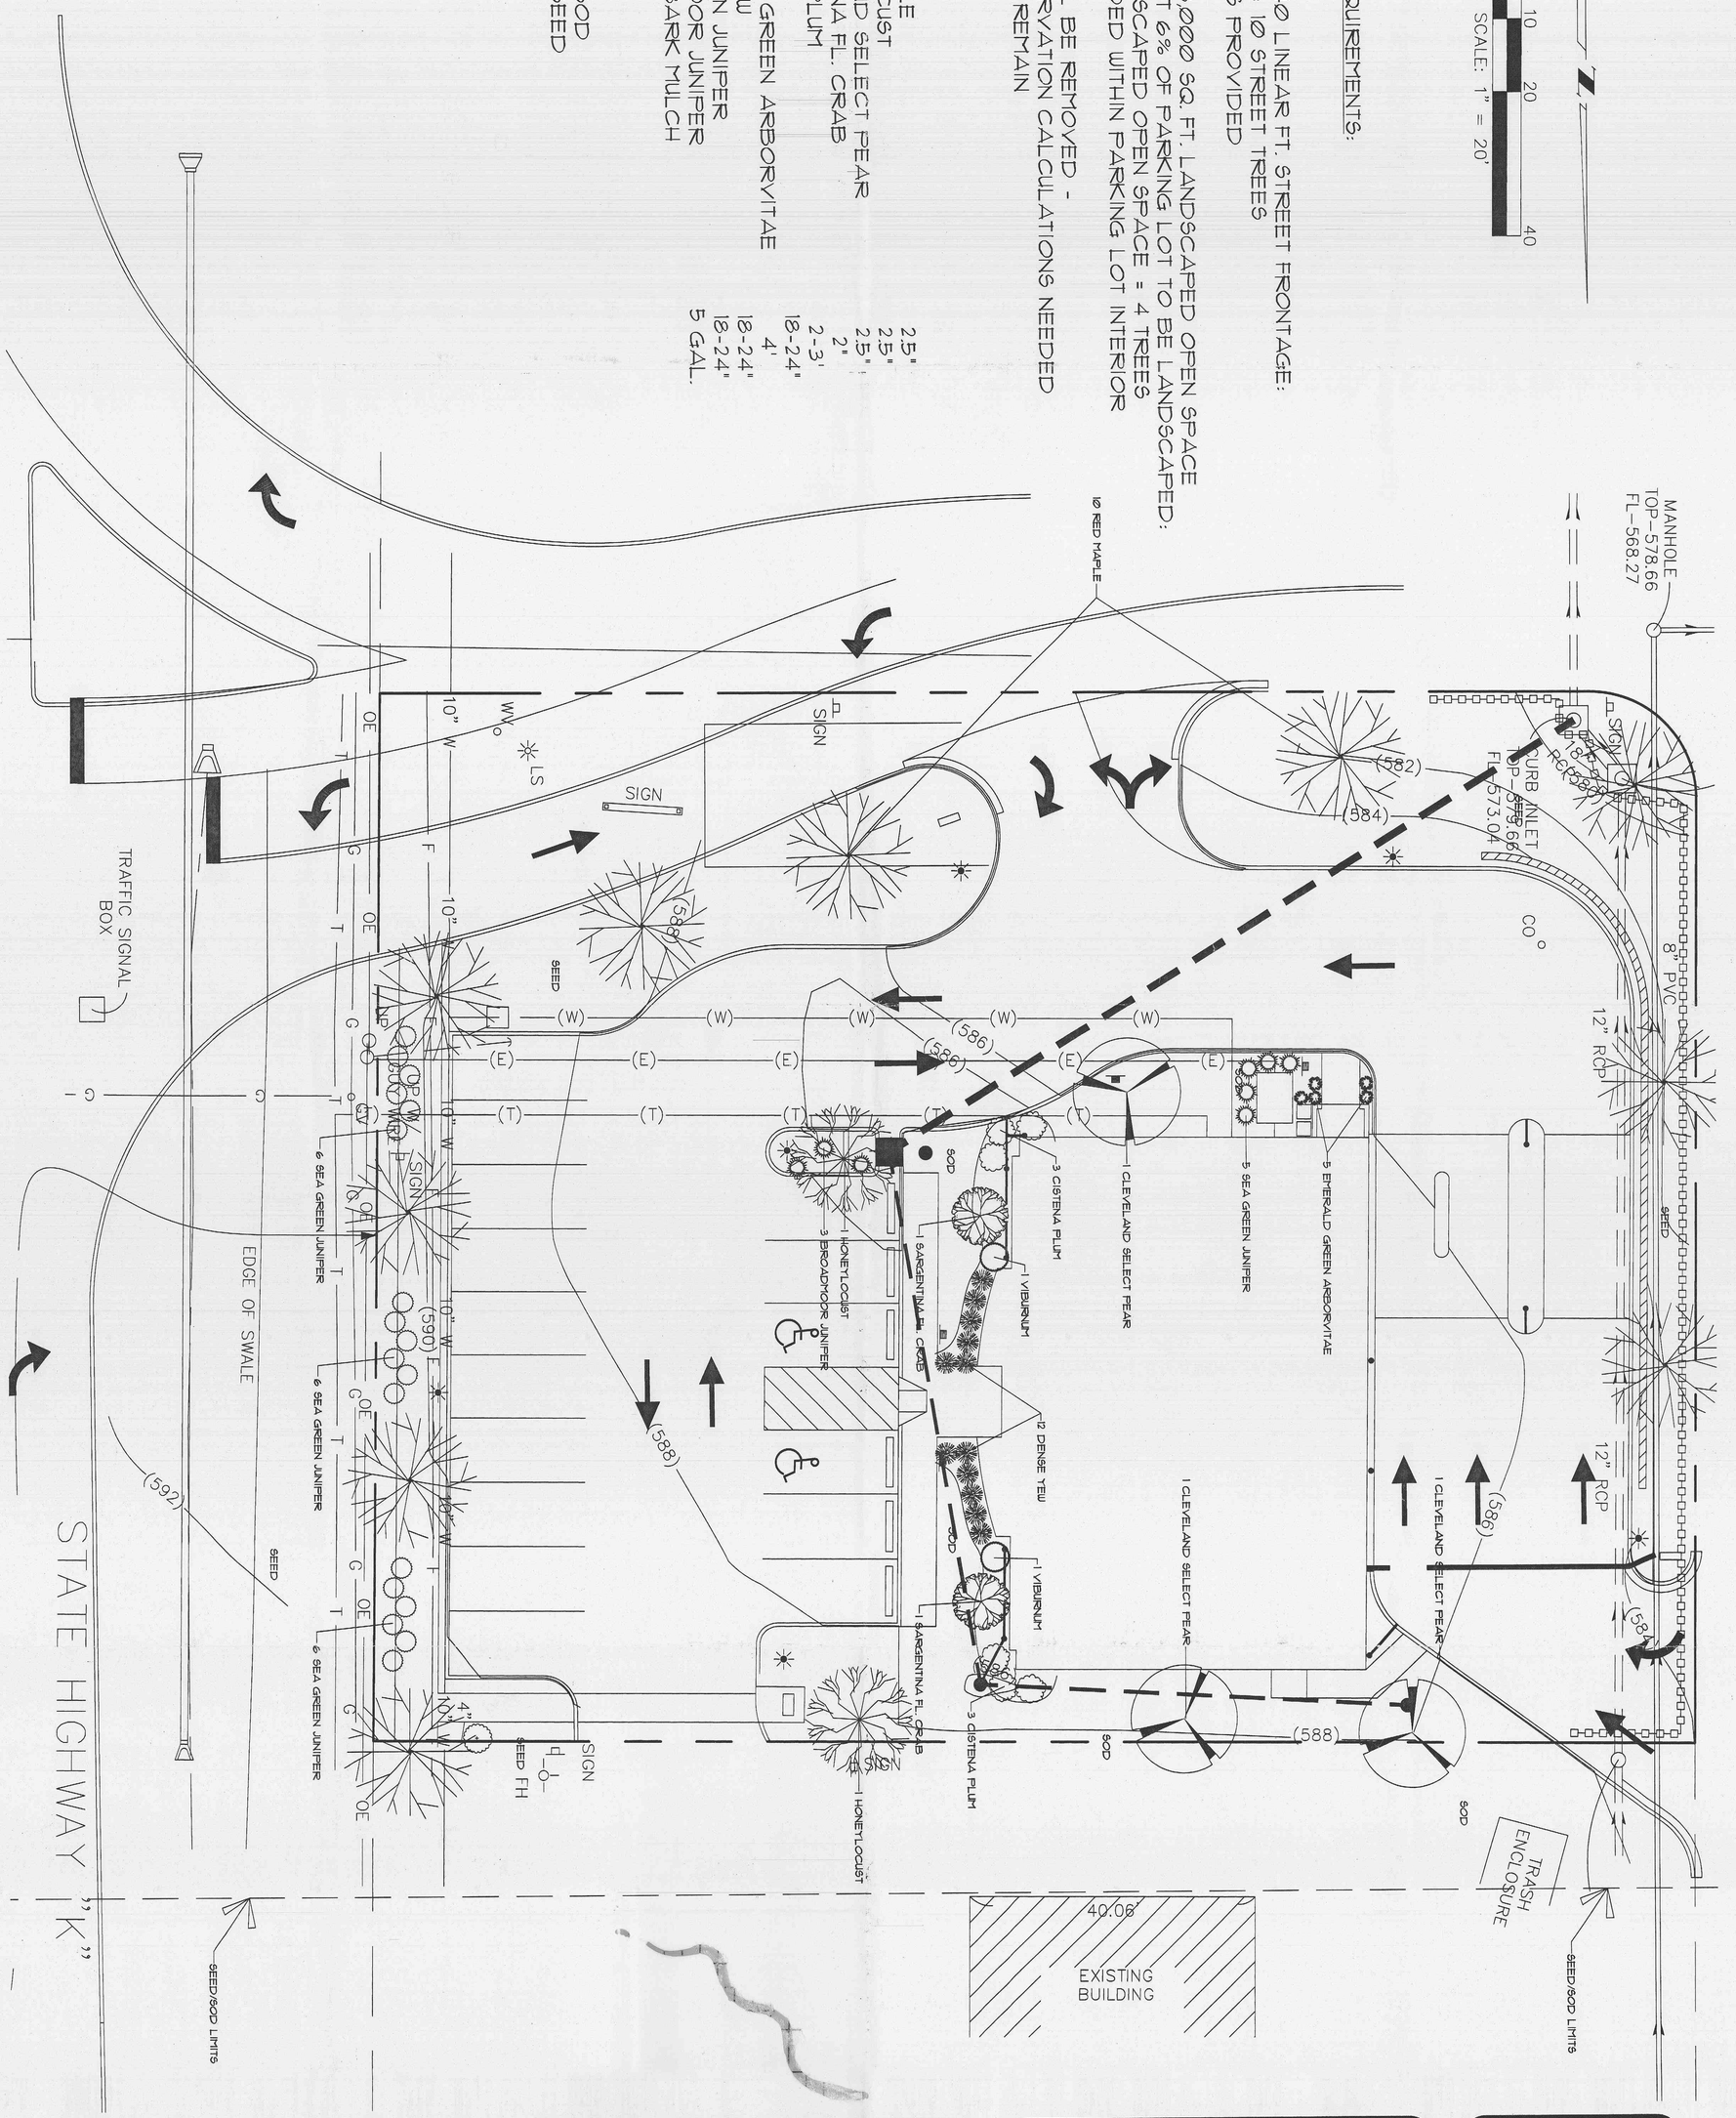

Landscape planting plan for the

O'Fallon Reliance Bank

Prepared for: ReiCon Contracting, LLC

BAXTER FARMS and NURSERIES
3411 CREVE COEUR MILL ROAD
ST. LOUIS, MISSOURI 63146
314/542-9400

Drawn by:	Karen L. Penrod
Scale:	1" = 10'
Date:	1-15-03
Revised:	5-3-04

Drawing Number: L-1 of one