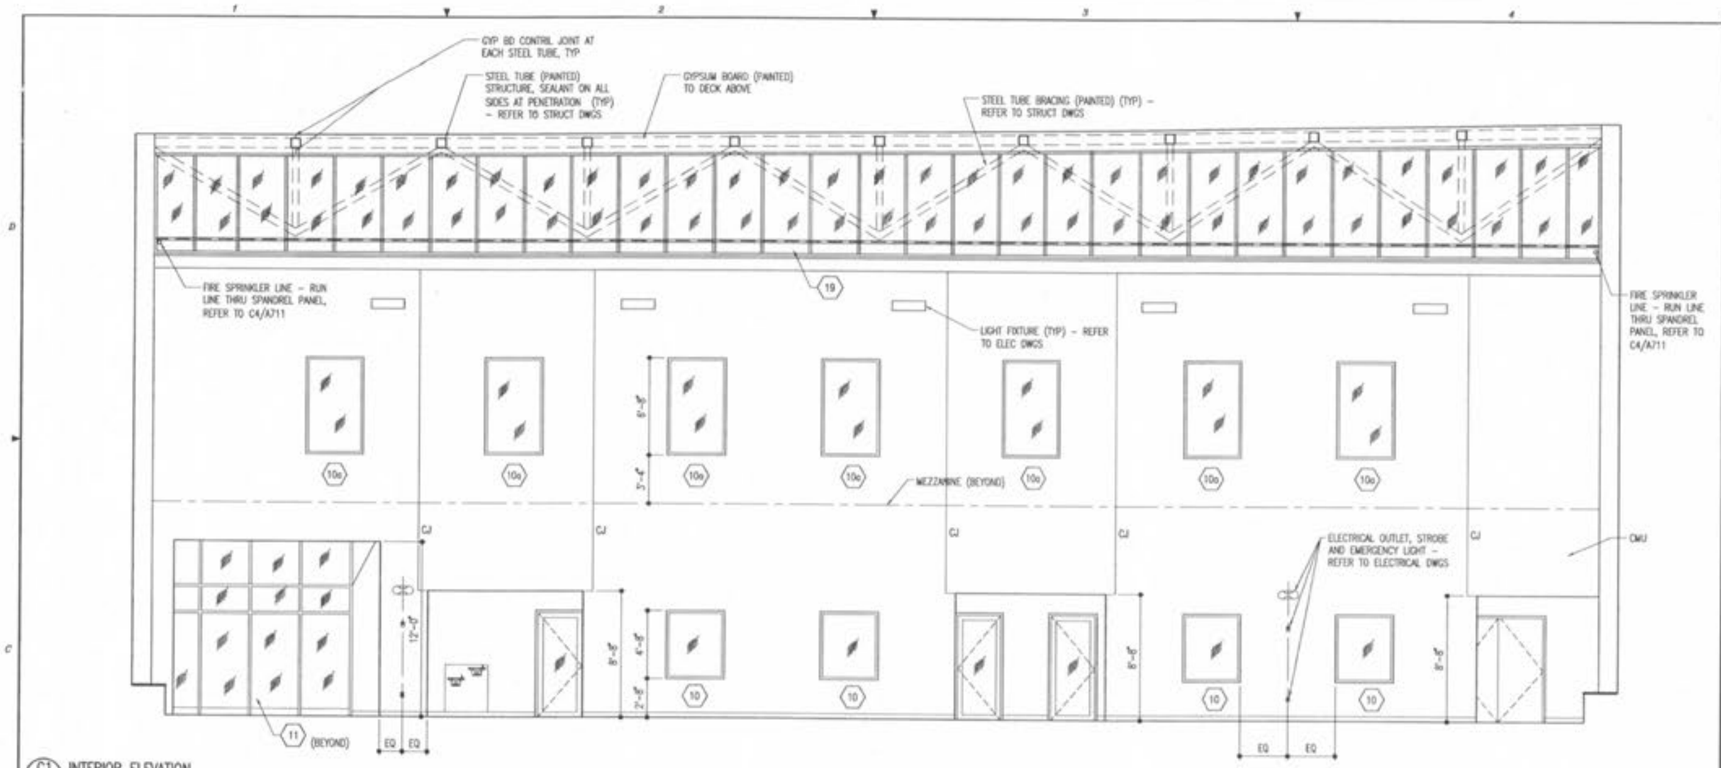

C1 A201 INTERIOR ELEVATION
1/4" = 1'-0"

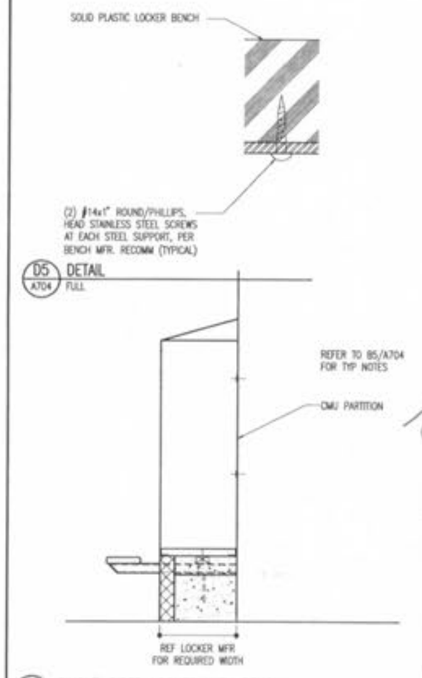

C5 A704 SINGLE-SIDED LOCKER WITH BENCH
3/4"=1'-0"

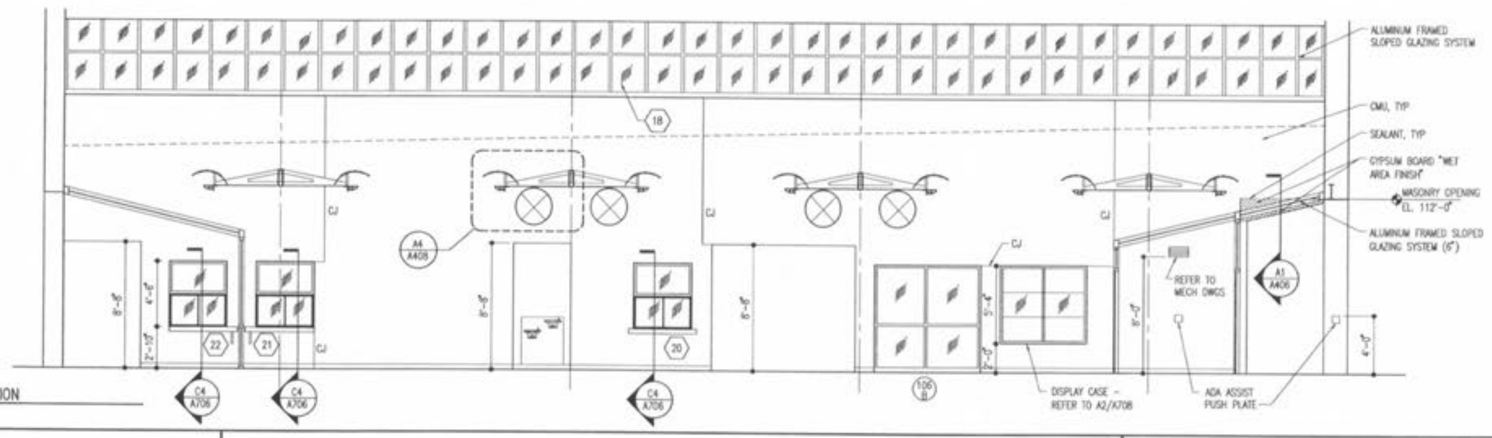

B1 A201 INTERIOR ELEVATION
1/4" = 1'-0"

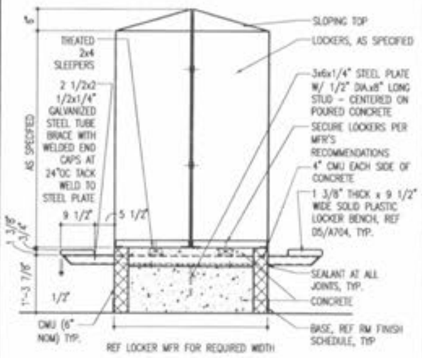

B5 A704 DOUBLE-SIDED LOCKER WITH BENCH
3/4"=1'-0"

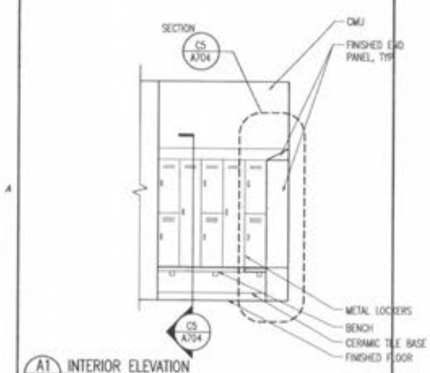

A1 A204 INTERIOR ELEVATION
3/8" = 1'-0"

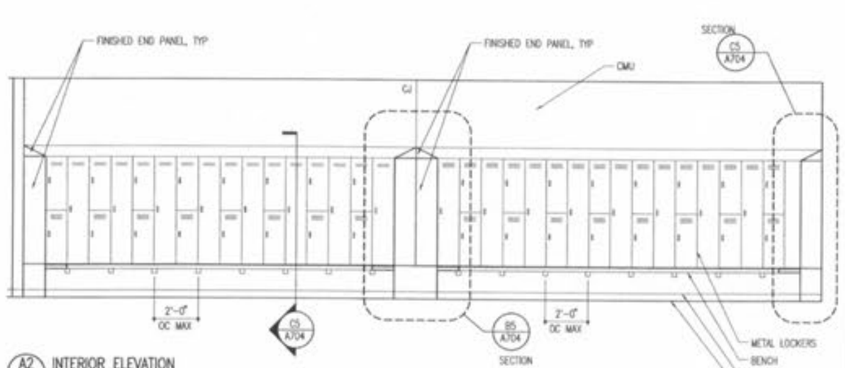

A2 A204 INTERIOR ELEVATION
3/8" = 1'-0"

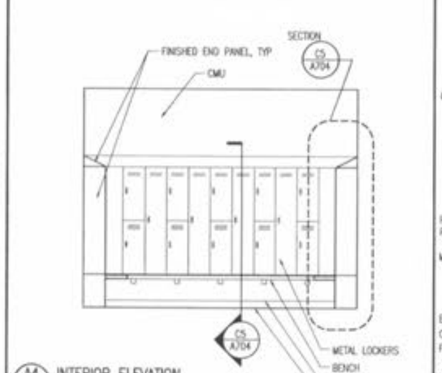

A4 A204 INTERIOR ELEVATION
3/8" = 1'-0"

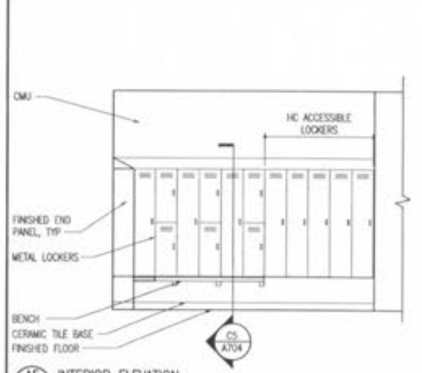

A5 A204 INTERIOR ELEVATION
3/8" = 1'-0"

JACOBS

50 North Brodway, Saint Louis, Missouri 63102-201

Revisions:

	Date	By	Description
0	12/9/02	TBS	ISSUED FOR BID

STATE OF MISSOURI
CYRON SHEPHARD
NUMBER A-2000147852
REGISTERED ARCHITECT
12.12.02

RENAUD SPIRIT CENTER

For the City of O'Fallon - Missouri

Key Plan

Scales:
3/8" = 1'-0"
3/4" = 1'-0"
1/4" = 1'-0"

Jacobs Project No: F9W40600

Drawing Title:
ARCHITECTURAL INTERIOR ELEVATIONS AND DETAILS

Date: DECEMBER 9, 2002

Designed By: T. SHEPHARD
Drawn By: K. HOYNACKI
Checked By: P. MESSEL

Drawing No.: A704