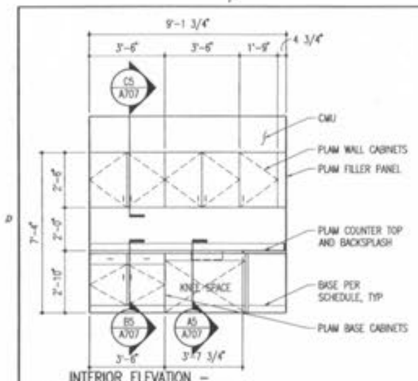

D1 A203 INTERIOR ELEVATION – CONCESSION RM 121
3/8" = 1'-0"

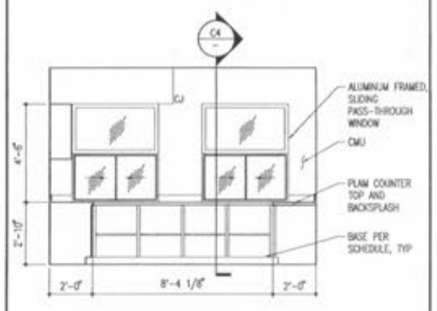

D2 A203 INTERIOR ELEVATION – CONCESSION RM 121
3/8" = 1'-0"

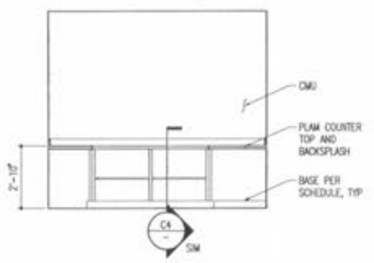

D3 A203 INTERIOR ELEVATION – CONCESSION RM 121
3/8" = 1'-0"

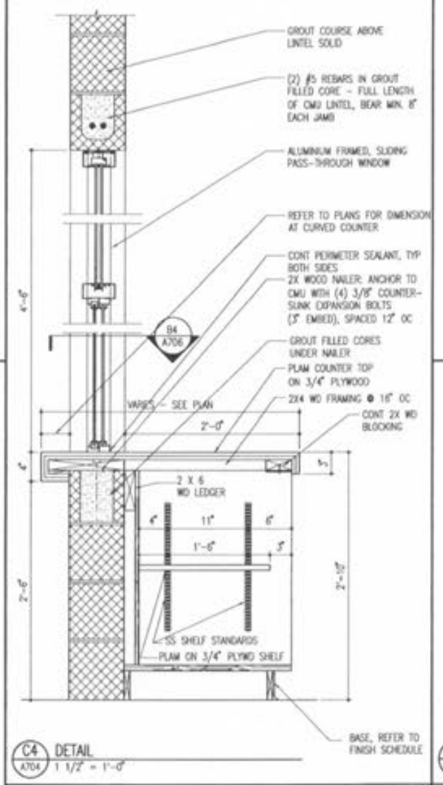

C4 A704 DETAIL
1 1/2" = 1'-0"

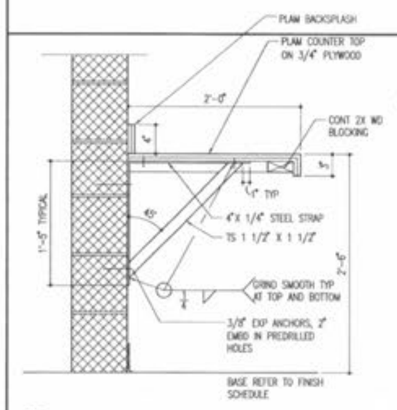

C5 A706 DETAIL
1 1/2" = 1'-0"

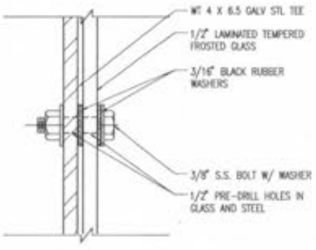

C1 – DETAIL
HALF SCALE

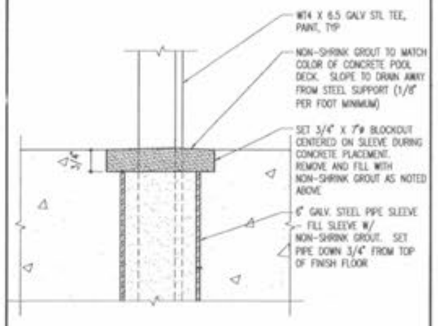

C2 A706 DETAIL
HALF SCALE

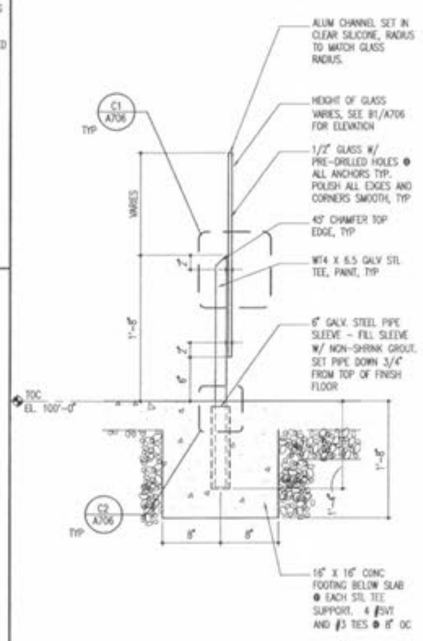

B3 – SECTION
1 1/2" = 1'-0"

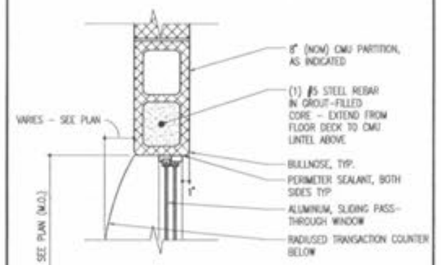

B4 – DETAIL
1 1/2" = 1'-0"

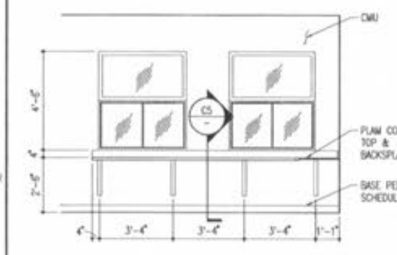

B5 A203 PARTIAL INTERIOR ELEVATION – OFFICE AREA 119
3/8" = 1'-0"

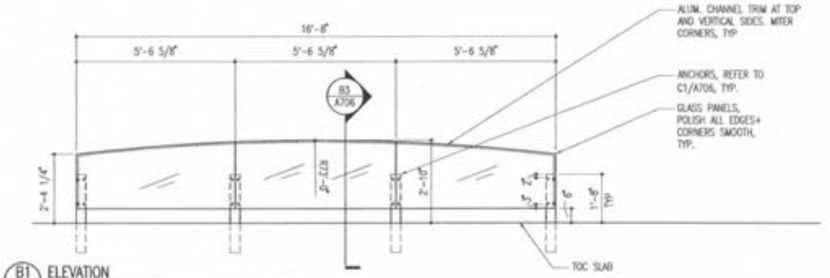

B1 A201 ELEVATION
1/2" = 1'-0"

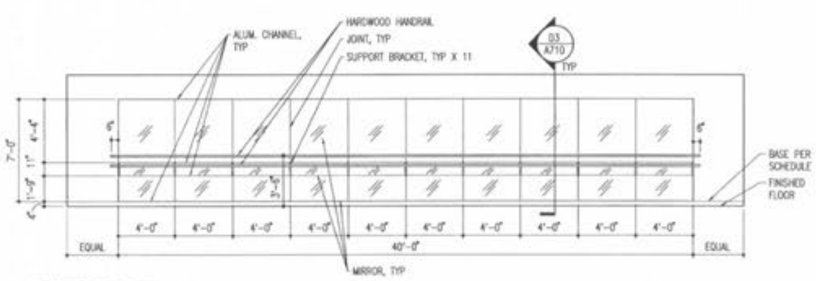

A1 A201 INTERIOR ELEVATION – MULTIPURPOSE FITNESS RM 151
1/4" = 1'-0"

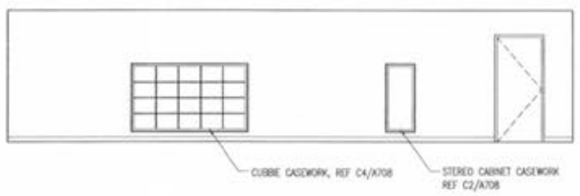

A3 A204 INTERIOR ELEVATION – MULTIPURPOSE FITNESS RM 151
1/4" = 1'-0"

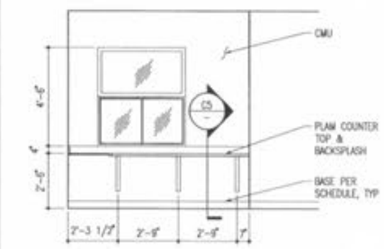

A5 A203 PARTIAL INTERIOR ELEVATION – OFFICE AREA 119
3/8" = 1'-0"

JE JACOBS

321 North Broadway, Saint Louis, Missouri 63102-2121

Revision:

	Date	By	Description
0	12/9/02	TBS	ISSUED FOR BID

STATE OF MISSOURI
BYRON SHERARD
NUMBER A-2000147852
REGISTERED ARCHITECT
12.12.02

RENAUD SPIRIT CENTER

For the City of O'Fallon – Missouri

Key Plan

Scales:
HALF SCALE
1" = 1'-0"
3/4" = 1'-0"
1 1/2" = 1'-0"

Jacobs Project No.: F2W40600

Drawing Title
ARCHITECTURAL INTERIOR ELEVATIONS AND SECTIONS

Date: DECEMBER 9, 2002

Designed By T. SHERARD
Drawn By K. HOFFMAN
Checked By R. MESSEL

Drawing No.: A706