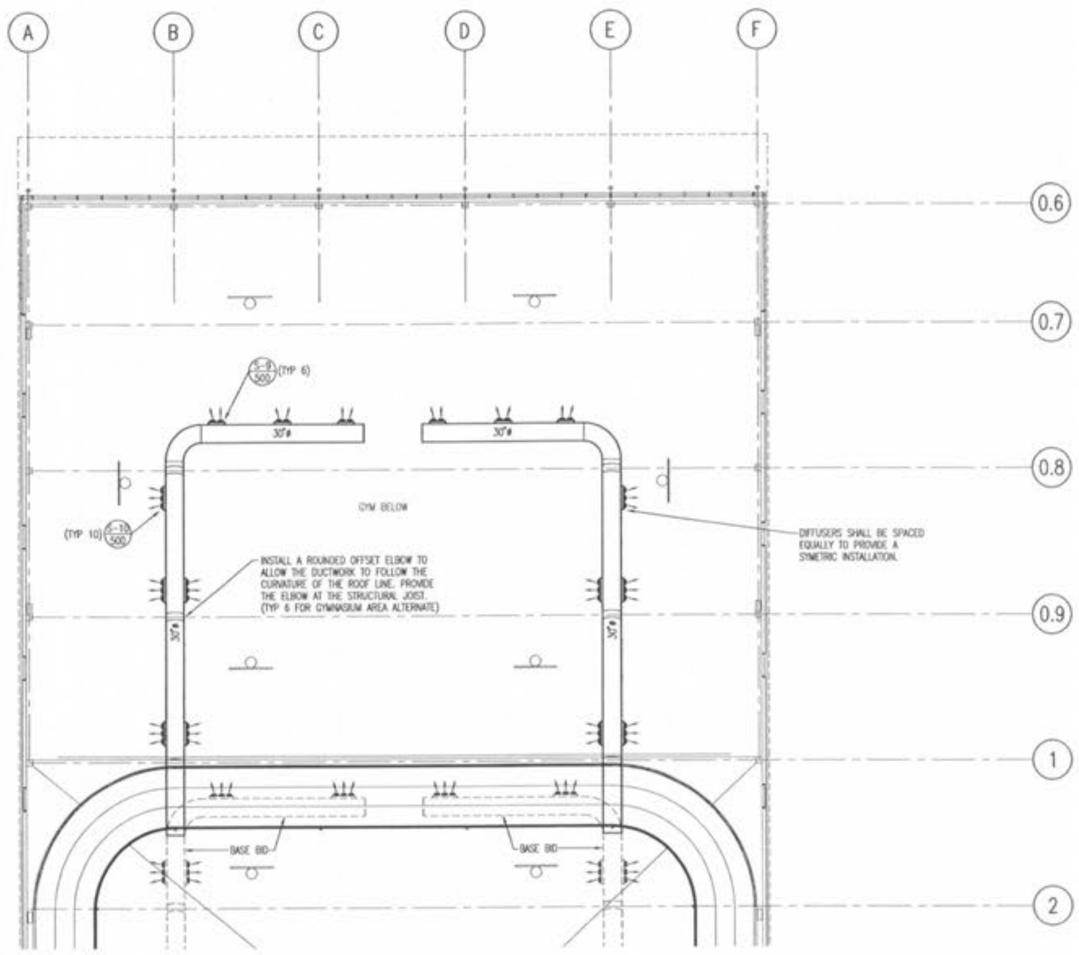

A1 H304.A PARTIAL ALTERNATE MEZZANINE LEVEL HVAC PLAN
1/8" = 1'-0"

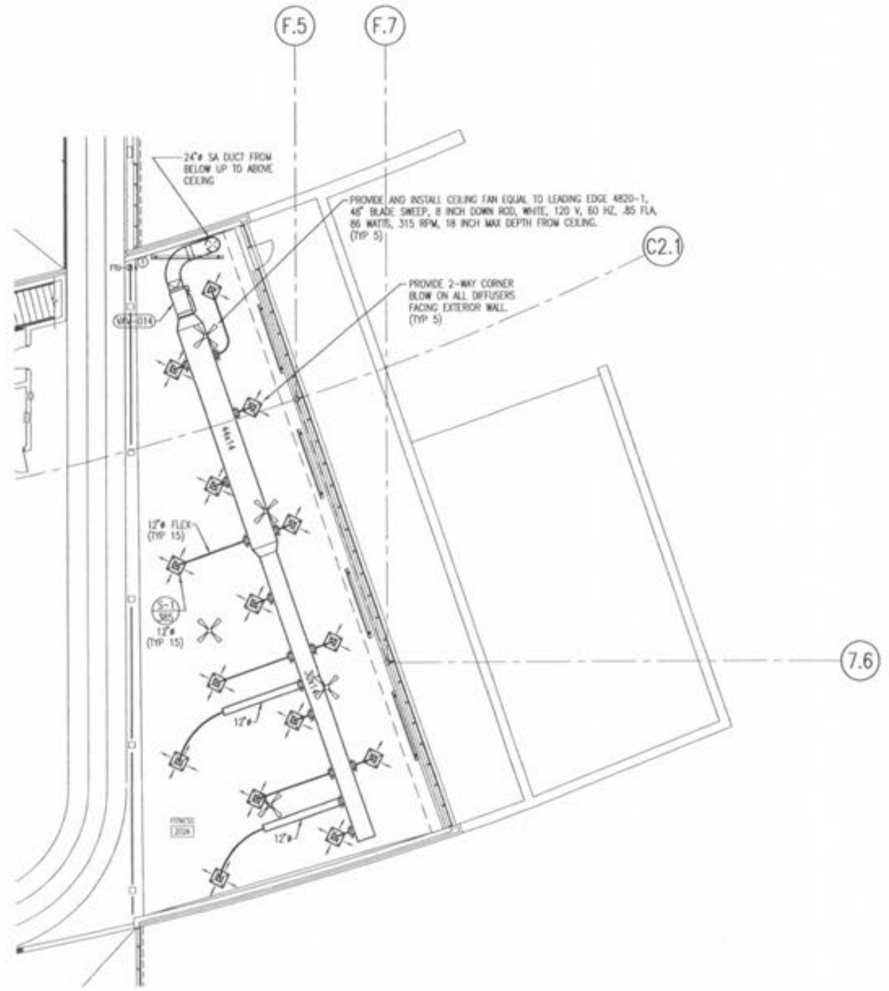

A4 H304.A PARTIAL ALTERNATE MEZZANINE LEVEL HVAC PLAN
1/8" = 1'-0"

JE JACOBS

93 North Broadway, Saint Louis, Missouri 63102-2131

Revisions:

	Date	By	Description
0	12/9/02	JES	ISSUED FOR BID

STATE OF MISSOURI
KEVIN V. DICKENS
NUMBER E-25925
REGISTERED PROFESSIONAL ENGINEER
12.12.02

RENAUD SPIRIT CENTER

For the City of O'Fallon – Missouri

Key Plan

Scales:
1/8" = 1'-0"

Jacobs Project No: F3W43600

Drawing Title:
HVAC ALTERNATE MEZZANINE PLANS

Date: DECEMBER 9, 2002

Designed By T. HARRIS
Drawn By A. STILWELL
Checked By K. DICKENS

Drawing No.:
H304.A