NOTES:

1. FOR SYMBOLS, ABBREVIATIONS AND GENERAL NOTES, SEE DRAWING E001.
2. CONDUIT ON MEZZANINE LEVEL SHALL NOT BE INSTALLED IN CONCRETE SLAB.
3. ROUTE CONDUIT FOR WALL MOUNTED RECEPTACLES AND FLOOR BOXES IN FITNESS AREA IN CEILING SPACE BELOW CONCRETE SLAB.
4. FLOOR BOXES AND ASSOCIATED WIRING IN THIS ROW SHALL BE INSTALLED UNDER ALTERNATE #8.
5. FLOOR BOX FOR POWER & TELE/DATA TO FUTURE DESK. PROVIDE FLOOR BOX WITHOUT POWER RECEPTACLE AND TELE/DATA OUTLET. ROUTE 3/4" EMPTY CONDUIT (WITH PULL-WIRE) IN CEILING SPACE BELOW, FROM BOX TO PANEL 'RP21' FOR FUTURE POWER. ROUTE 1" EMPTY CONDUIT (WITH PULLWIRE) FROM FLOOR BOX TO TELCOM ROOM 154. SEE DRAWING E501 FOR LOCATION.
6. FURNISH AND INSTALL JUNCTION BOX AT ROOF DECKING FOR BACKBOARD. TERMINATE WIRING IN JUNCTION BOX AS SHOWN. CONNECTION FROM JUNCTION BOX TO MOTORS WILL BE MADE BY EQUIPMENT INSTALLER.
7. ROUTE CONDUIT FOR BACKBOARDS TIGHT AGAINST UNDERSIDE OF ROOF DECKING, ADJACENT TO STEEL TUBE PURLIN AND TURN DOWN INTO CHASE ON NORTH SIDE OF ELEVATOR TO BACKBOARD CONTROL PANEL. SEE DRAWING E401 FOR APPROXIMATE LOCATION OF CONTROL PANEL. CONTROL PANEL WILL BE FURNISHED, INSTALLED AND CONNECTED BY EQUIPMENT INSTALLER. COORDINATE EXACT ROUTING OF CONDUIT (THROUGH CHASE) WITH ARCHITECT.
8. FURNISH AND INSTALL COLUMN CHASE AT EXPOSED COLUMN. SEE ARCHITECTURAL DRAWINGS FOR LOCATION AND LENGTH OF CHASE. FLUSH MOUNT BOX FOR DEVICE OR FIXTURE IN COVER OF COLUMN CHASE AT INDICATED MOUNTING HEIGHTS. ROUTE CONDUIT CONCEALED INSIDE CHASE, DOWN INSIDE BLOCK WALL AND UNDERNEATH FLOOR SLAB TO RESPECTIVE DESTINATION.
9. SEE ARCHITECTURAL DRAWINGS TO COORDINATE MOUNTING HEIGHTS OF ELECTRICAL OUTLETS FOR HAND DRYERS.

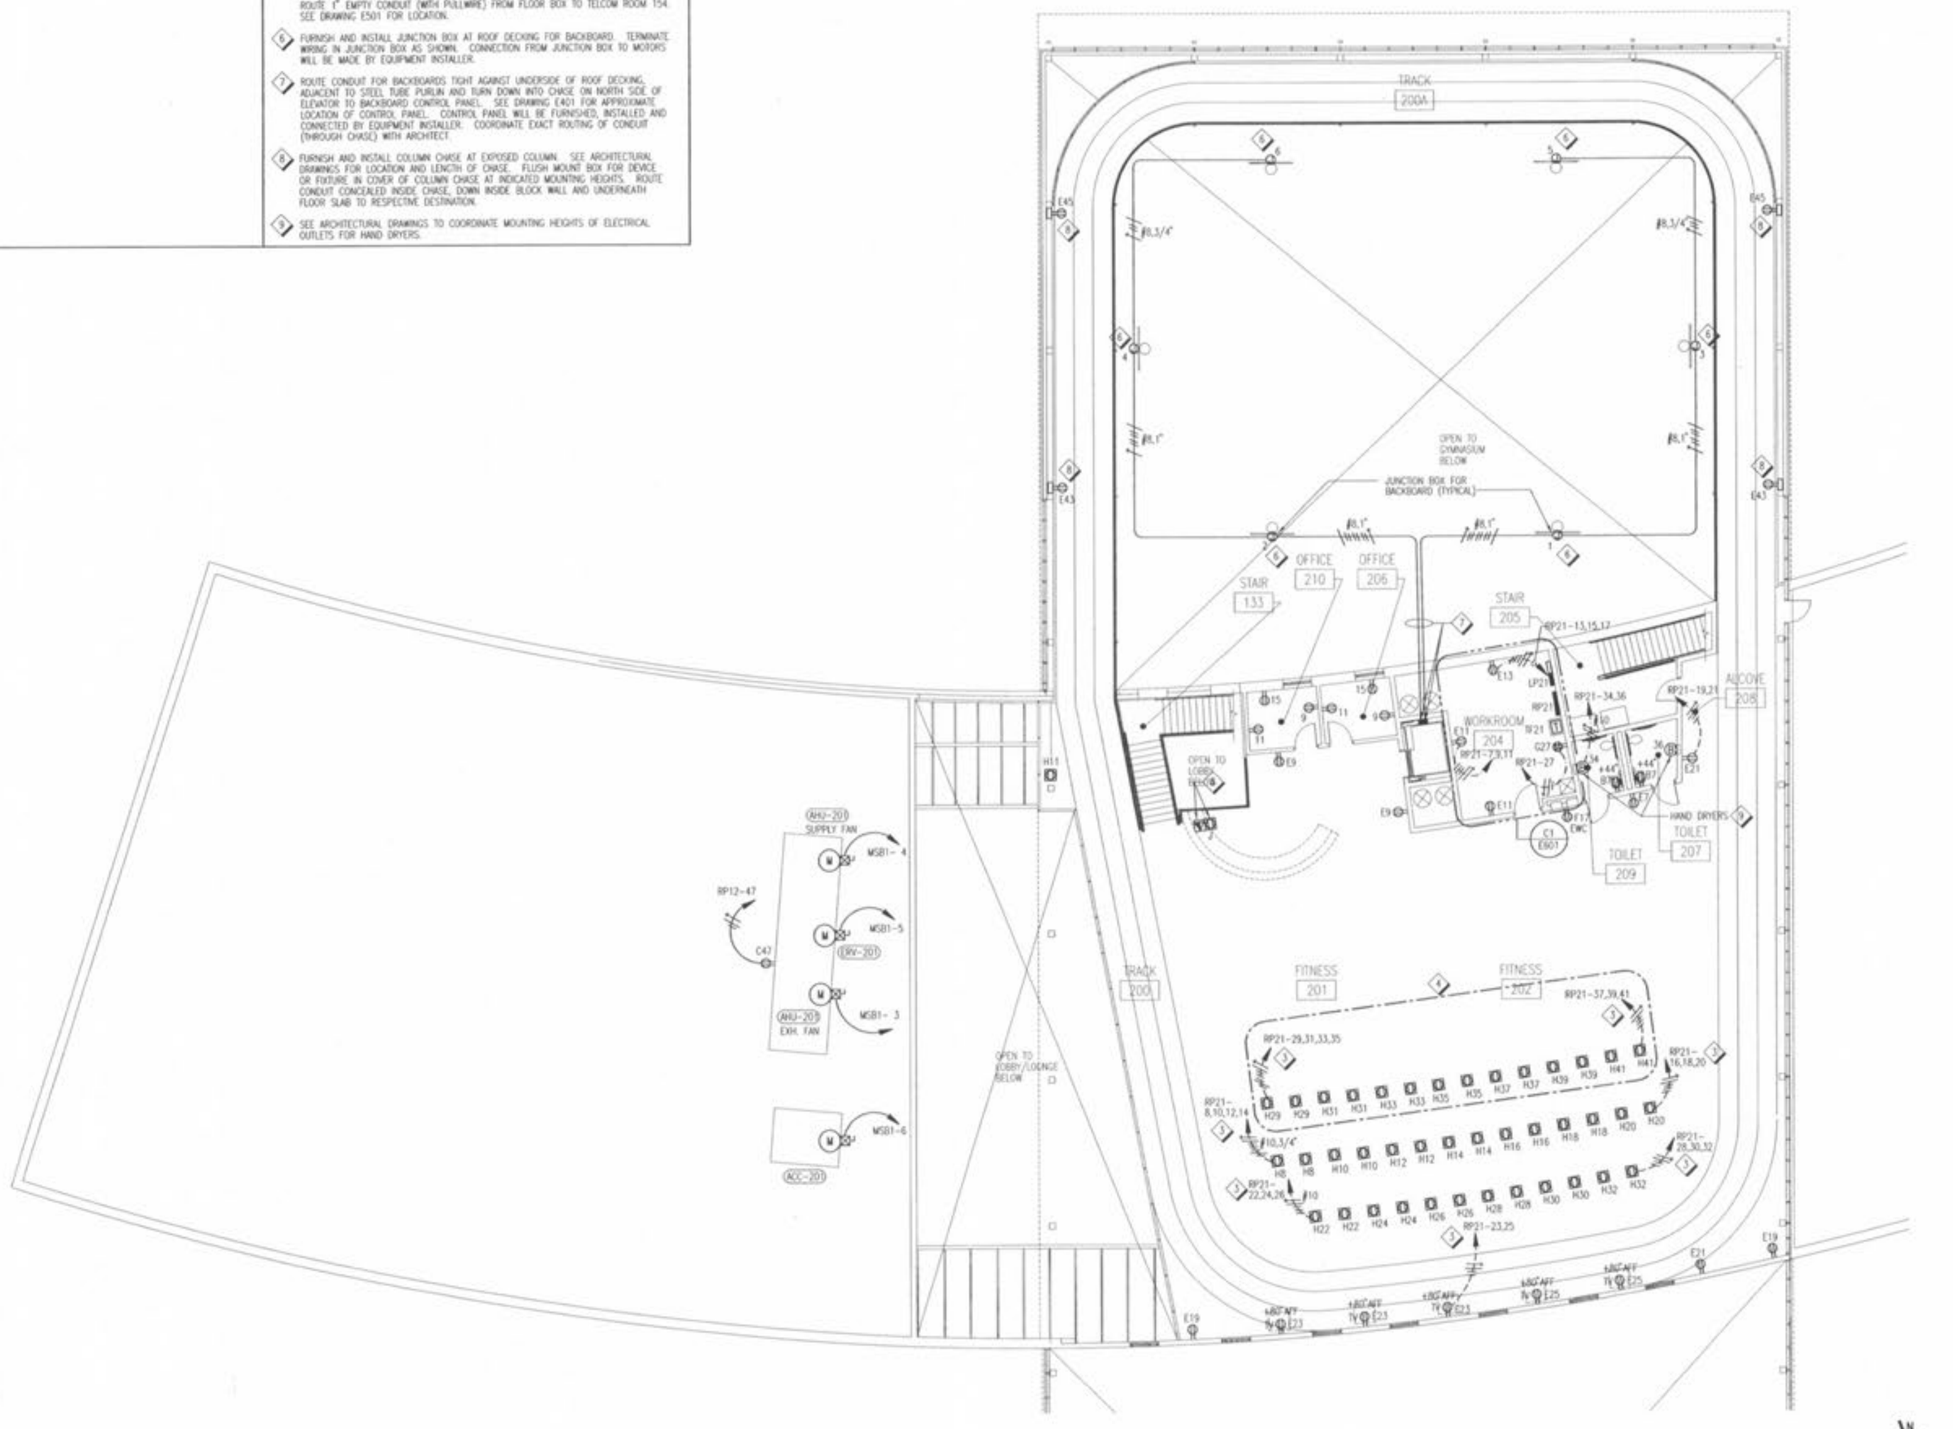

A1 E403 MEZZANINE LEVEL NORTH-WEST POWER PLAN
1/8" = 1'-0"

JACOBS

301 North Broadway, Saint Louis, Missouri 63102-2121

Revision

	Date	By	Description
0	12/9/02	DAM	ISSUED FOR BID

STATE OF MISSOURI
DONALD A. KRUPA, JR.
NUMBER E-23852
REGISTERED PROFESSIONAL ENGINEER
12·13·2002

RENAUD SPIRIT CENTER

For the City of O'Fallon - Missouri

Key Plan

Scales
1/8" = 1'-0"

Jacobs Project No: F3W40600

Drawing Title
ELECTRICAL
MEZZANINE LEVEL
NORTH-WEST
POWER PLAN

Date DECEMBER 9, 2002

Designed By D WOEGINGER | Drawing No:
Drawn By D WOEGINGER
Checked By T HEIDERT | E403