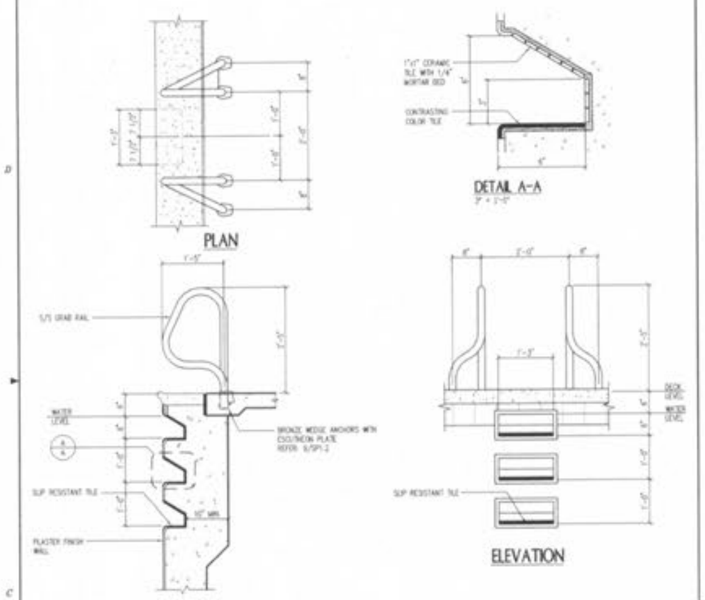

10 SP1.2 GRAB RAILS & RECESSED STEPS 3/4" = 1'-0"

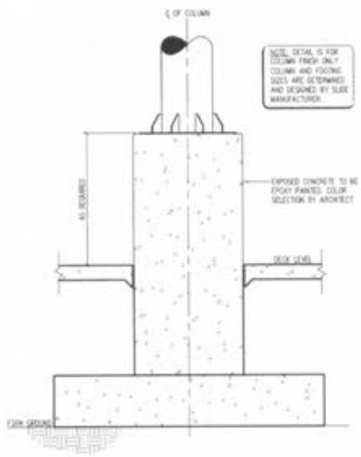

7 SP1.2 SLIDE FOOTING 3/4" = 1'-0"

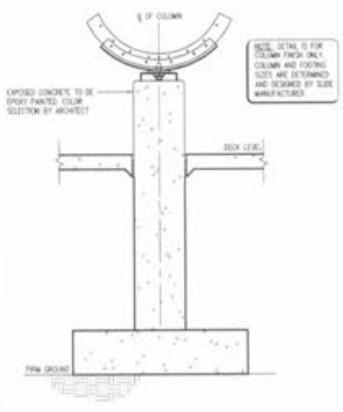

8 SP1.2 SLIDE COLUMN 3/4" = 1'-0"

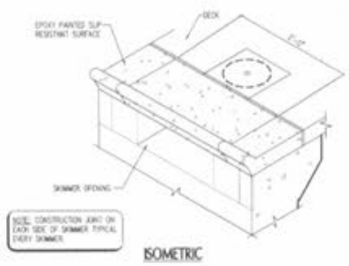

ISOMETRIC

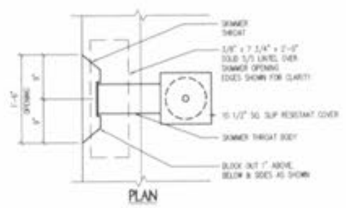

PLAN

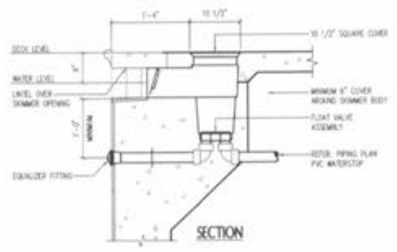

SECTION

5 SP1.2 SKIMMER DETAIL 1" = 1'-0"

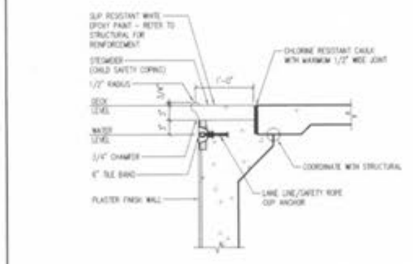

1 SP1.2 POOL WALL SECTION 1" = 1'-0"

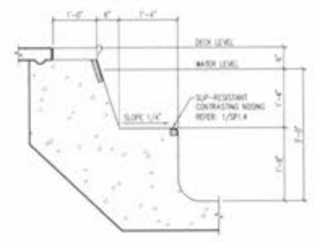

2 SP1.2 UNDERWATER BENCH 3/4" = 1'-0"

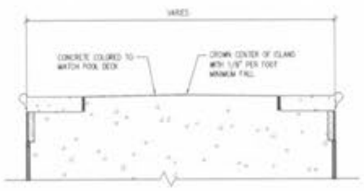

3 SP1.2 CROWN DETAIL 1" = 1'-0"

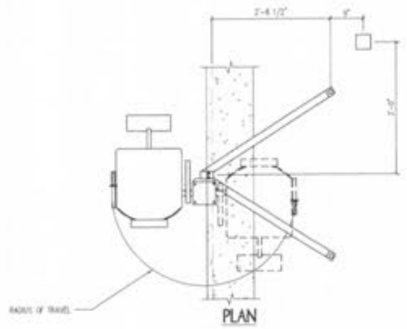

ELEVATION

PLAN

11 SP1.2 POOL HANDICAP LIFT 3/4" = 1'-0"

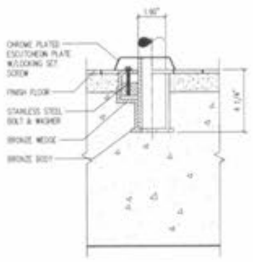

9 SP1.2 WEDGE ANCHOR & ESCUTCHEON PLATE 3" = 1'-0"

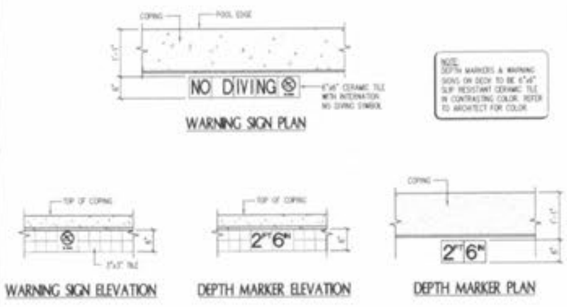

WARNING SIGN PLAN

WARNING SIGN ELEVATION

DEPTH MARKER ELEVATION

DEPTH MARKER PLAN

4 SP1.2 DEPTH MARKERS & NO DIVING SIGN 3/4" = 1'-0"

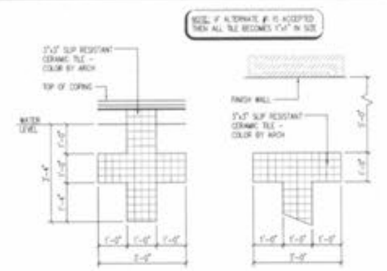

TARGET ELEVATION

FLOOR MARKER PLAN

4 SP1.2 WALL TARGETS & LANE MARKERS 1/2" = 1'-0"

JACOBS

303 North Broadway, Saint Louis, Missouri 63102-2127

COUNSILMAN/HUNSAKER & ASSOC.
4969 ASHBY RD. ST. LOUIS, MO 63128
PHONE (314) 894-1545 FAX (314) 894-1551

Revision:

No.	Date	By	Description
0	12/9/02		ISSUED FOR BID

STATE OF MISSOURI
SCOTT WADE HUNSAKER
NUMBER E-2000150021
REGISTERED PROFESSIONAL ENGINEER
12/12/02

RENAUD SPIRIT CENTER

For the City of O'Fallon - Missouri

Key Plan:

Scale: AS NOTED

Jacobs Project No.: F2W43600

Drawing Title:
LEISURE POOL DETAILS

Date: DECEMBER 9, 2002
Designed By: RSS
Drawn By: MCK/MKJ
Checked By: SMH

Drawing No.: SP1.2

© 2002 Counsilman/Hunsaker & Associates, Inc.