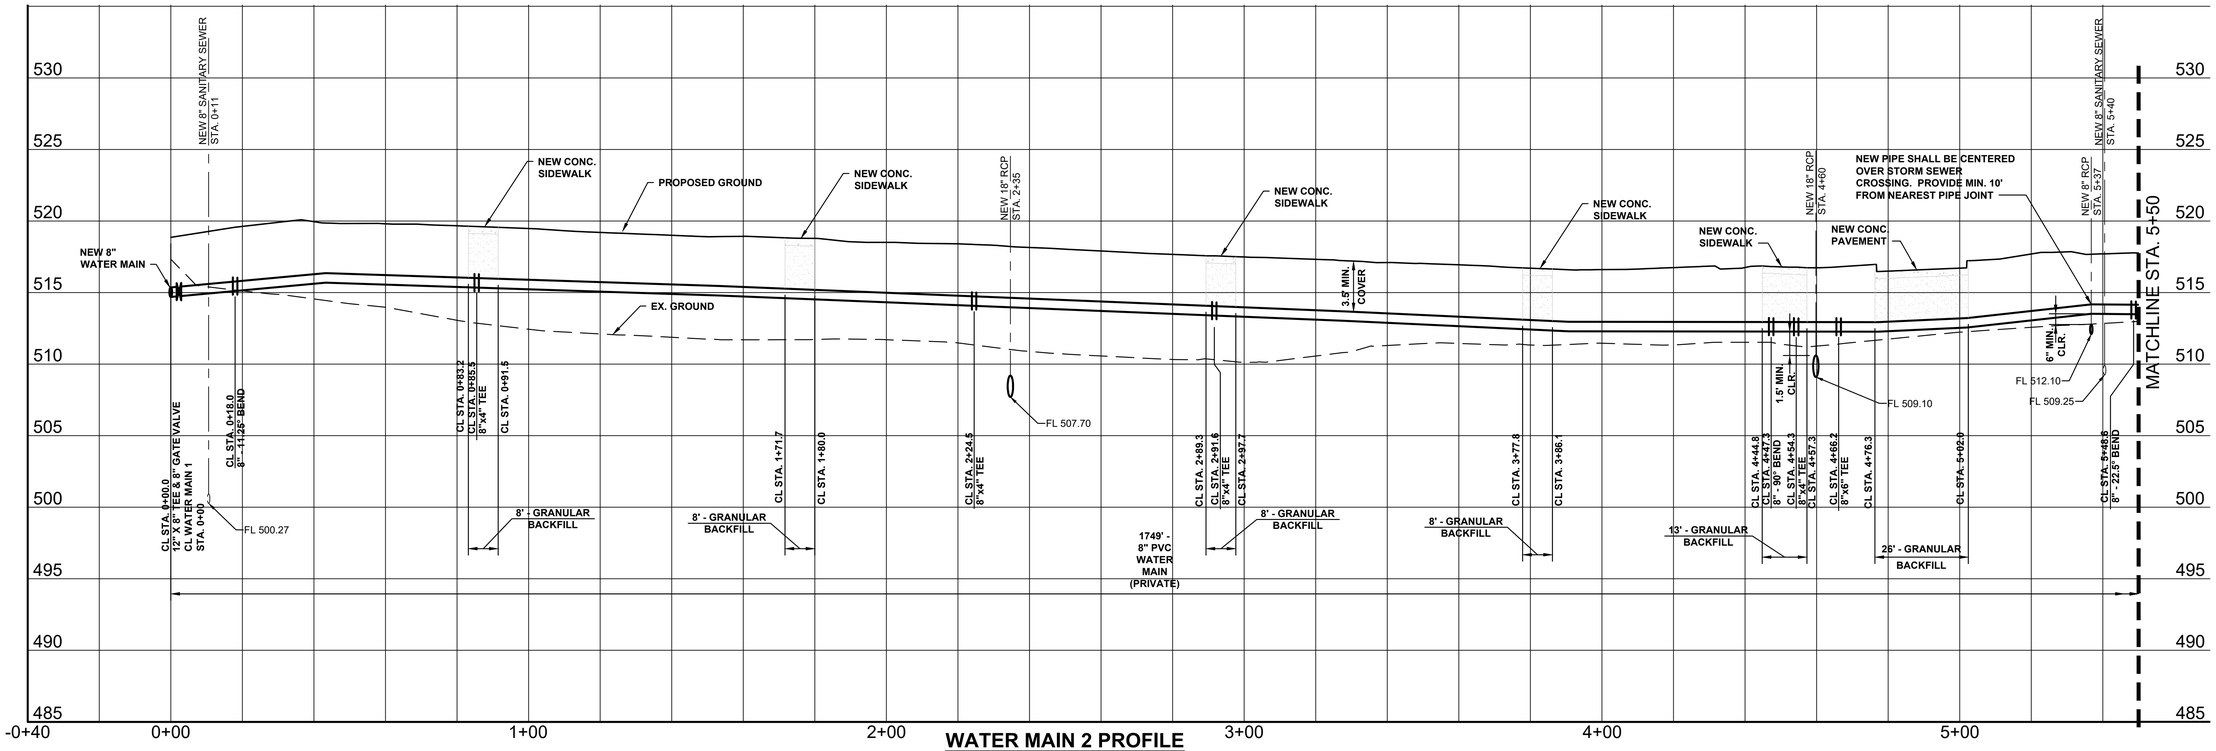

WATER MAIN 2 PROFILE

SCALES:
1" = 20' HORIZONTAL
1" = 5' VERTICAL

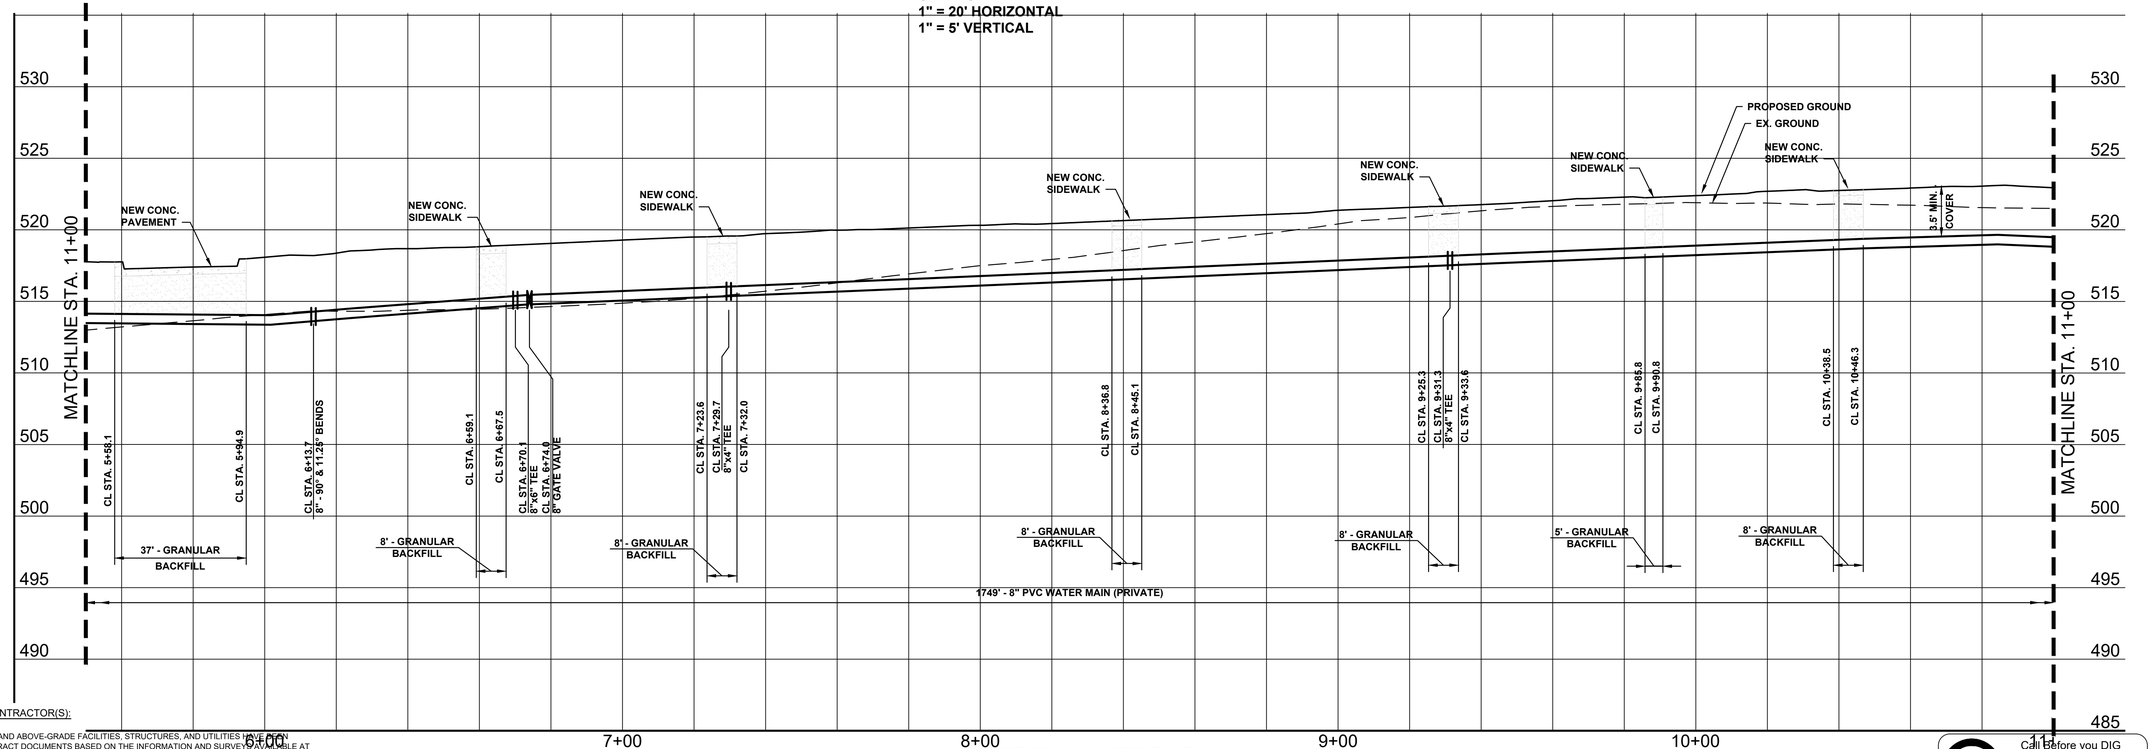

WATER MAIN 2 PROFILE

SCALES:
1" = 20' HORIZONTAL
1" = 5' VERTICAL

SPECIAL NOTE TO CONTRACTOR(S):

EXISTING UNDERGROUND AND ABOVE-GRADE FACILITIES, STRUCTURES, AND UTILITIES HAVE BEEN PLOTTED ON THESE CONTRACT DOCUMENTS BASED ON THE INFORMATION AND SURVEYS AVAILABLE AT THE TIME OF DRAWING PREPARATION. THE LOCATIONS OF THESE FEATURES MUST, THEREFORE, BE CONSIDERED APPROXIMATE, ONLY. IN ADDITION, THERE MAY BE OTHER FACILITIES, STRUCTURES, AND UTILITIES WHICH DID NOT EXIST (OR THE EXISTENCE OF WHICH WAS NOT KNOWN) AT THE TIME OF DRAWING PREPARATION. IT IS THE SOLE RESPONSIBILITY OF THE CONTRACTOR(S) TO HAVE ALL EXISTING FACILITIES, STRUCTURES, AND UTILITIES LOCATED IN THE FIELD PRIOR TO ANY EXCAVATION OR CONSTRUCTION ACTIVITY; AND TO PROTECT ALL SUCH EXISTING FEATURES (EXCEPT THOSE SPECIFICALLY NOTED FOR REMOVAL OR DEMOLITION) DURING CONSTRUCTION.

Call Before you DIG
TOLL FREE
1-800-344-7483
MISSOURI ONE-CALL SYSTEM INC.
MODOT (314) 340-4100

DWG: C:\pwproj\aharrison\es\dms19759\Water Main Profiles.dwg
CTB: Trans-std.ctb
PLOT DATE: 8/24/2018 1:40:57 PM
OPERATOR: AMHARRISON
PAGE SETUP NAME: ----
SAVE DATE: 8/27/2018 7:40:05 AM

PRINTS ISSUED
05/11/18 - Permit Set

REVISIONS:

HORNER SHIFRIN
101 LAURA K DR., STE. 101 O'FALLON, MO 63366-3991
636-329-9296 • FAX 844-339-2910 • WWW.HORNERSHIFRIN.COM
DISCIPLINE: PROFESSIONAL ENGINEERING
CERTIFICATE OF AUTHORITY: 000159
EXPIRATION DATE: DECEMBER 31, 2018

THE PROFESSIONAL'S SEAL, SIGNATURE AND DATE AFFIXED HERE, ASSUME RESPONSIBILITY FOR WHAT APPEARS ON THIS SHEET ONLY. ALL OTHER PLANS, SPECIFICATIONS, REPORTS, AND OTHER DOCUMENTS, OR PORTIONS THEREOF, ASSOCIATED WITH THE PROJECT ARE NOT PART OF THE PROJECT FOR WHICH THIS SEAL INDICATES RESPONSIBILITY.

STATE OF MISSOURI
APRIL L. GEISMANN
NUMBER
E-2001004592
PROFESSIONAL ENGINEER
7/18/18

Name:	April Geismann
Discipline:	Civil Engineer
License No.	E2001004592
Expiration Date:	12/31/2019

RENEW O'FALLON

T.R. HUGHES BLVD
O'FALLON, MO 63366

SHEET TITLE WATER MAIN PROFILES

PROJECT NUMBER: 17050

SHEET NUMBER:

C9.3

DRAWN BY: BDV CHECKED BY: LEF