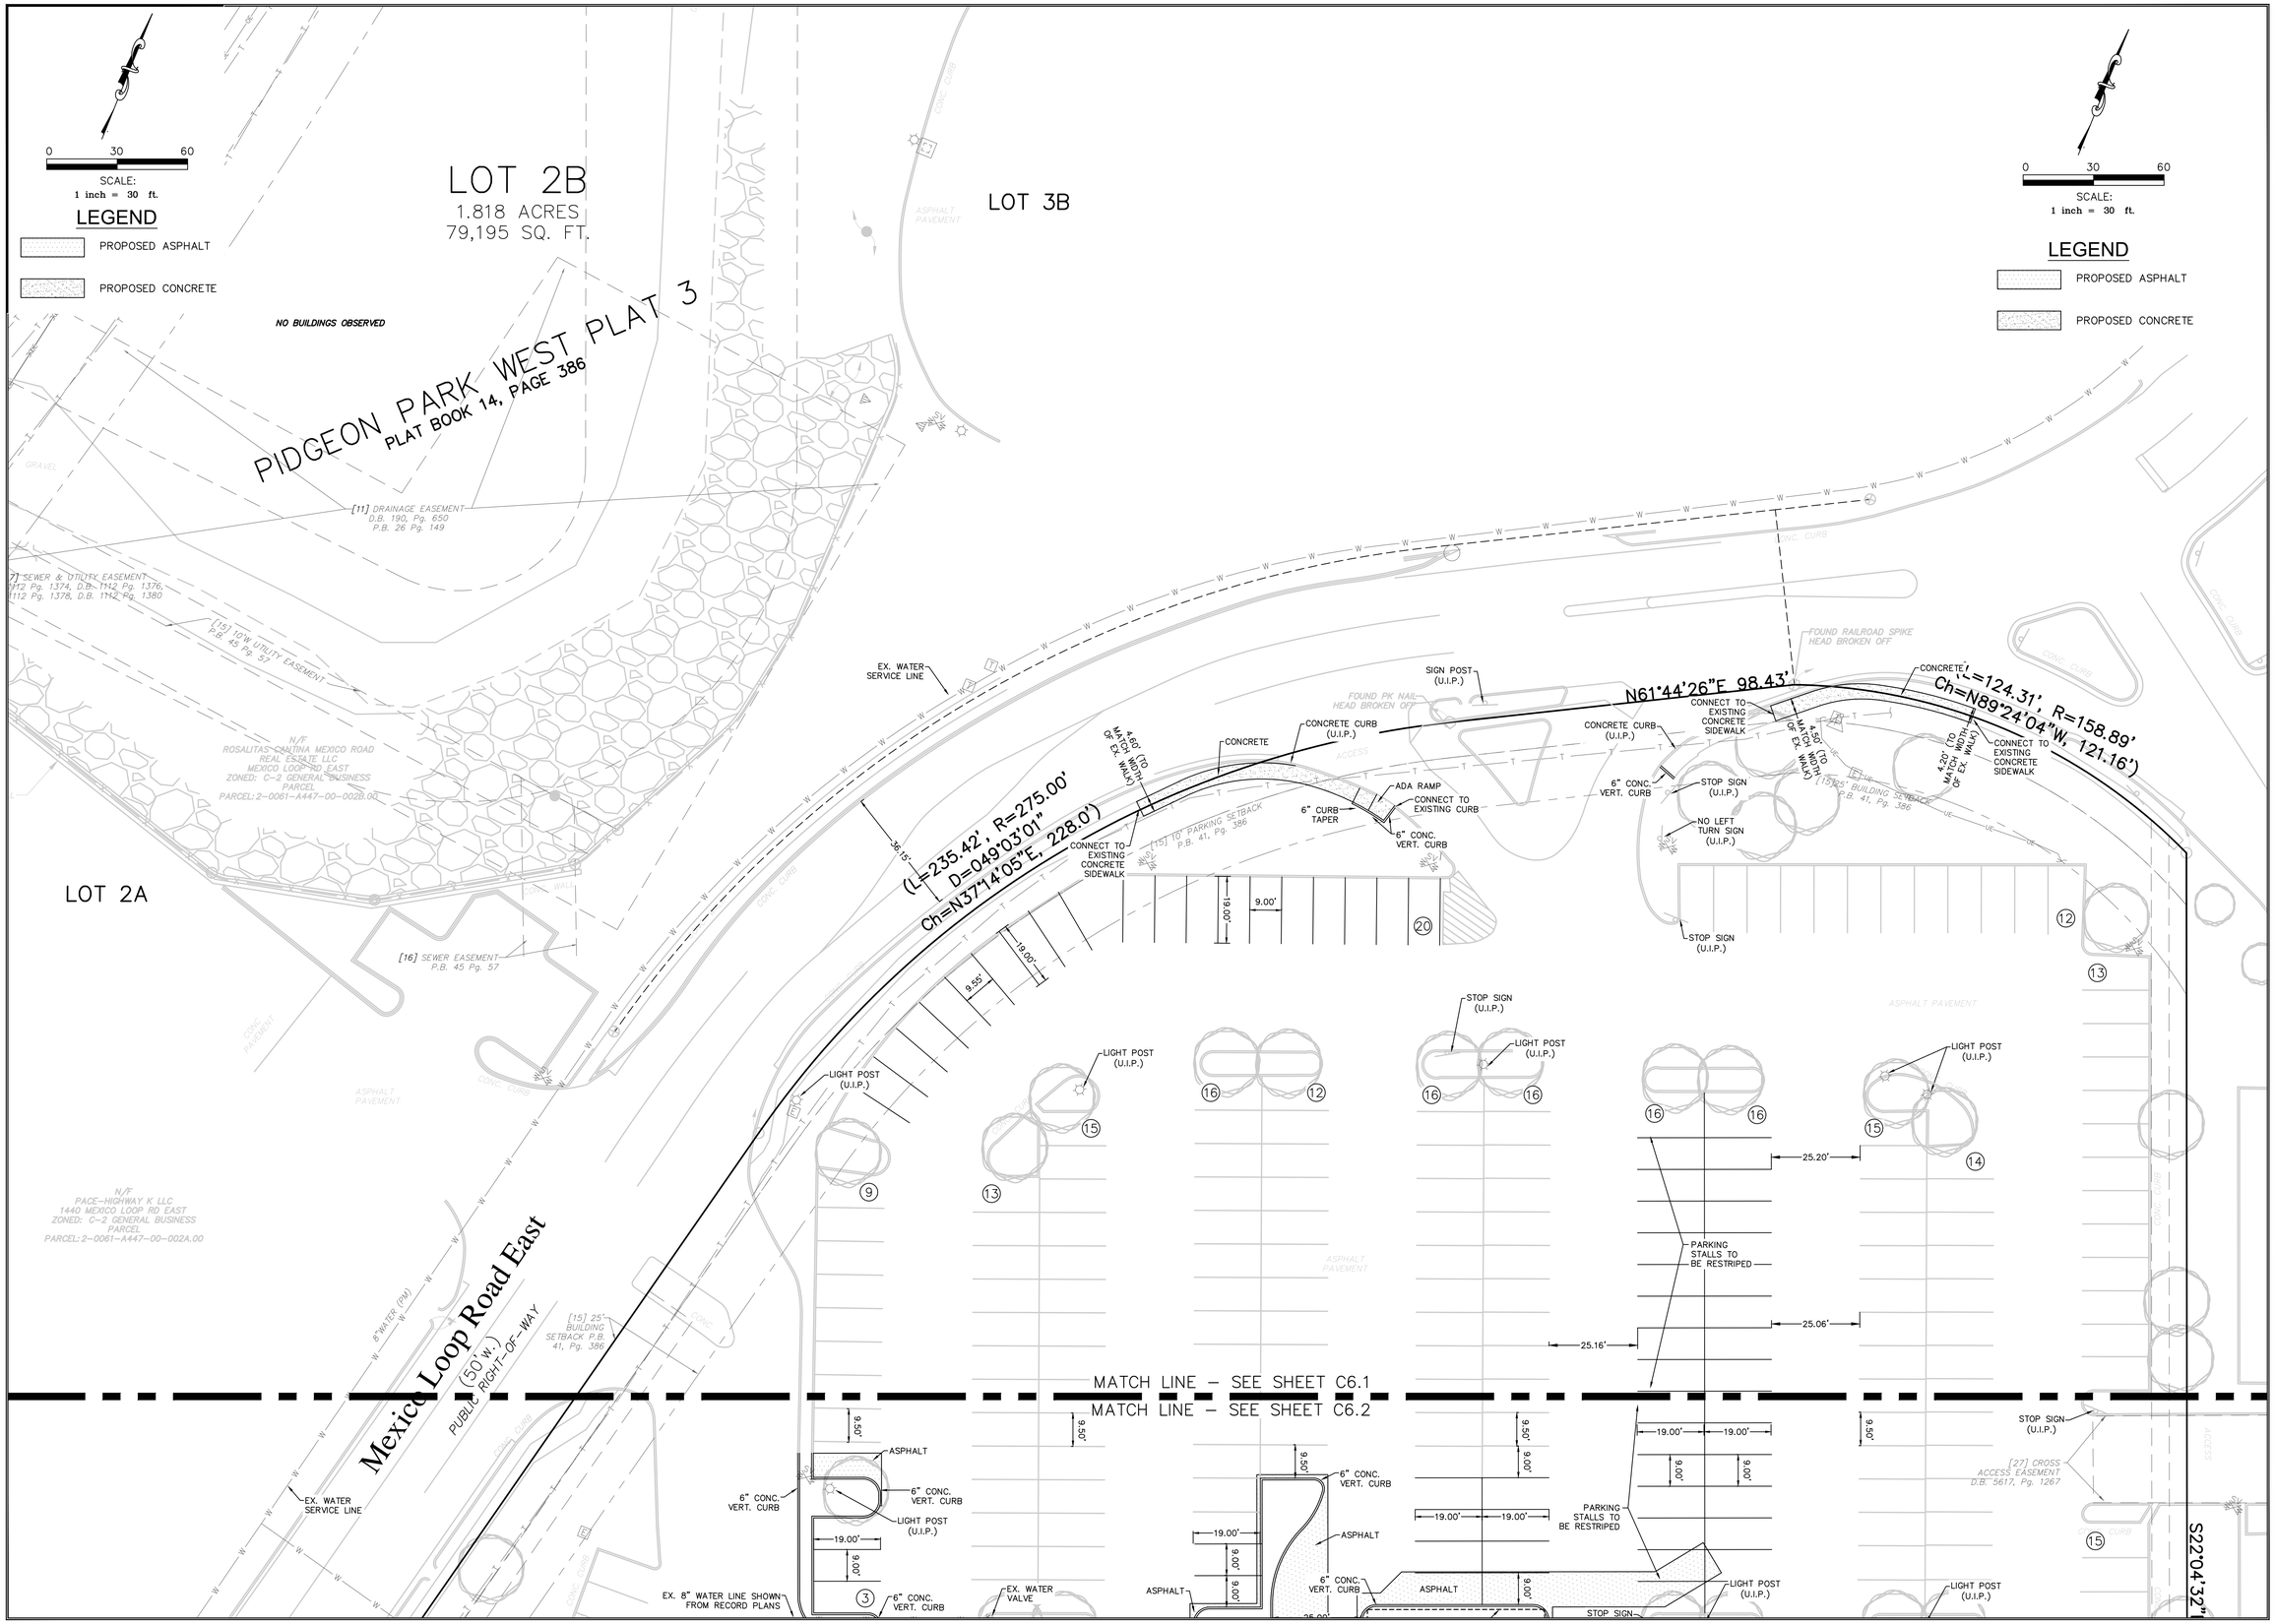

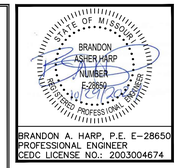

BRANDON A. HARP, P.E. E-28650
PROFESSIONAL ENGINEER
CEDC LICENSE NO.: 2003004674

CEDC
CIVIL ENGINEERING
DESIGN CONSULTANTS
10820 Sunset Office Drive
Suite 200
Saint Louis, Missouri 63127
314.729.1400
Fax: 314.729.1404
www.cedc.net

Site Improvement Plans for

ROSALITA'S CANTINA RESTAURANT

1421 MEXICO LOOP ROAD EAST
O'FALLON, MO 63366

Proj. # 2494

No.	Description	Date
	To City	03/29/24
	To City	04/17/24
	To City	09/16/24
	To City	10/15/24
	To City	11/01/24

SITE GEOMETRY & UTILITY PLAN

DRAWING NO.

C6.2