SEWER PROFILES

ROYALLSPRINGS

APRIL 1992 91-3391

REV. 5-21-92
REV. 3-17-93

SCALE:
1" = 50' HORIZ.
1" = 10' VERT.

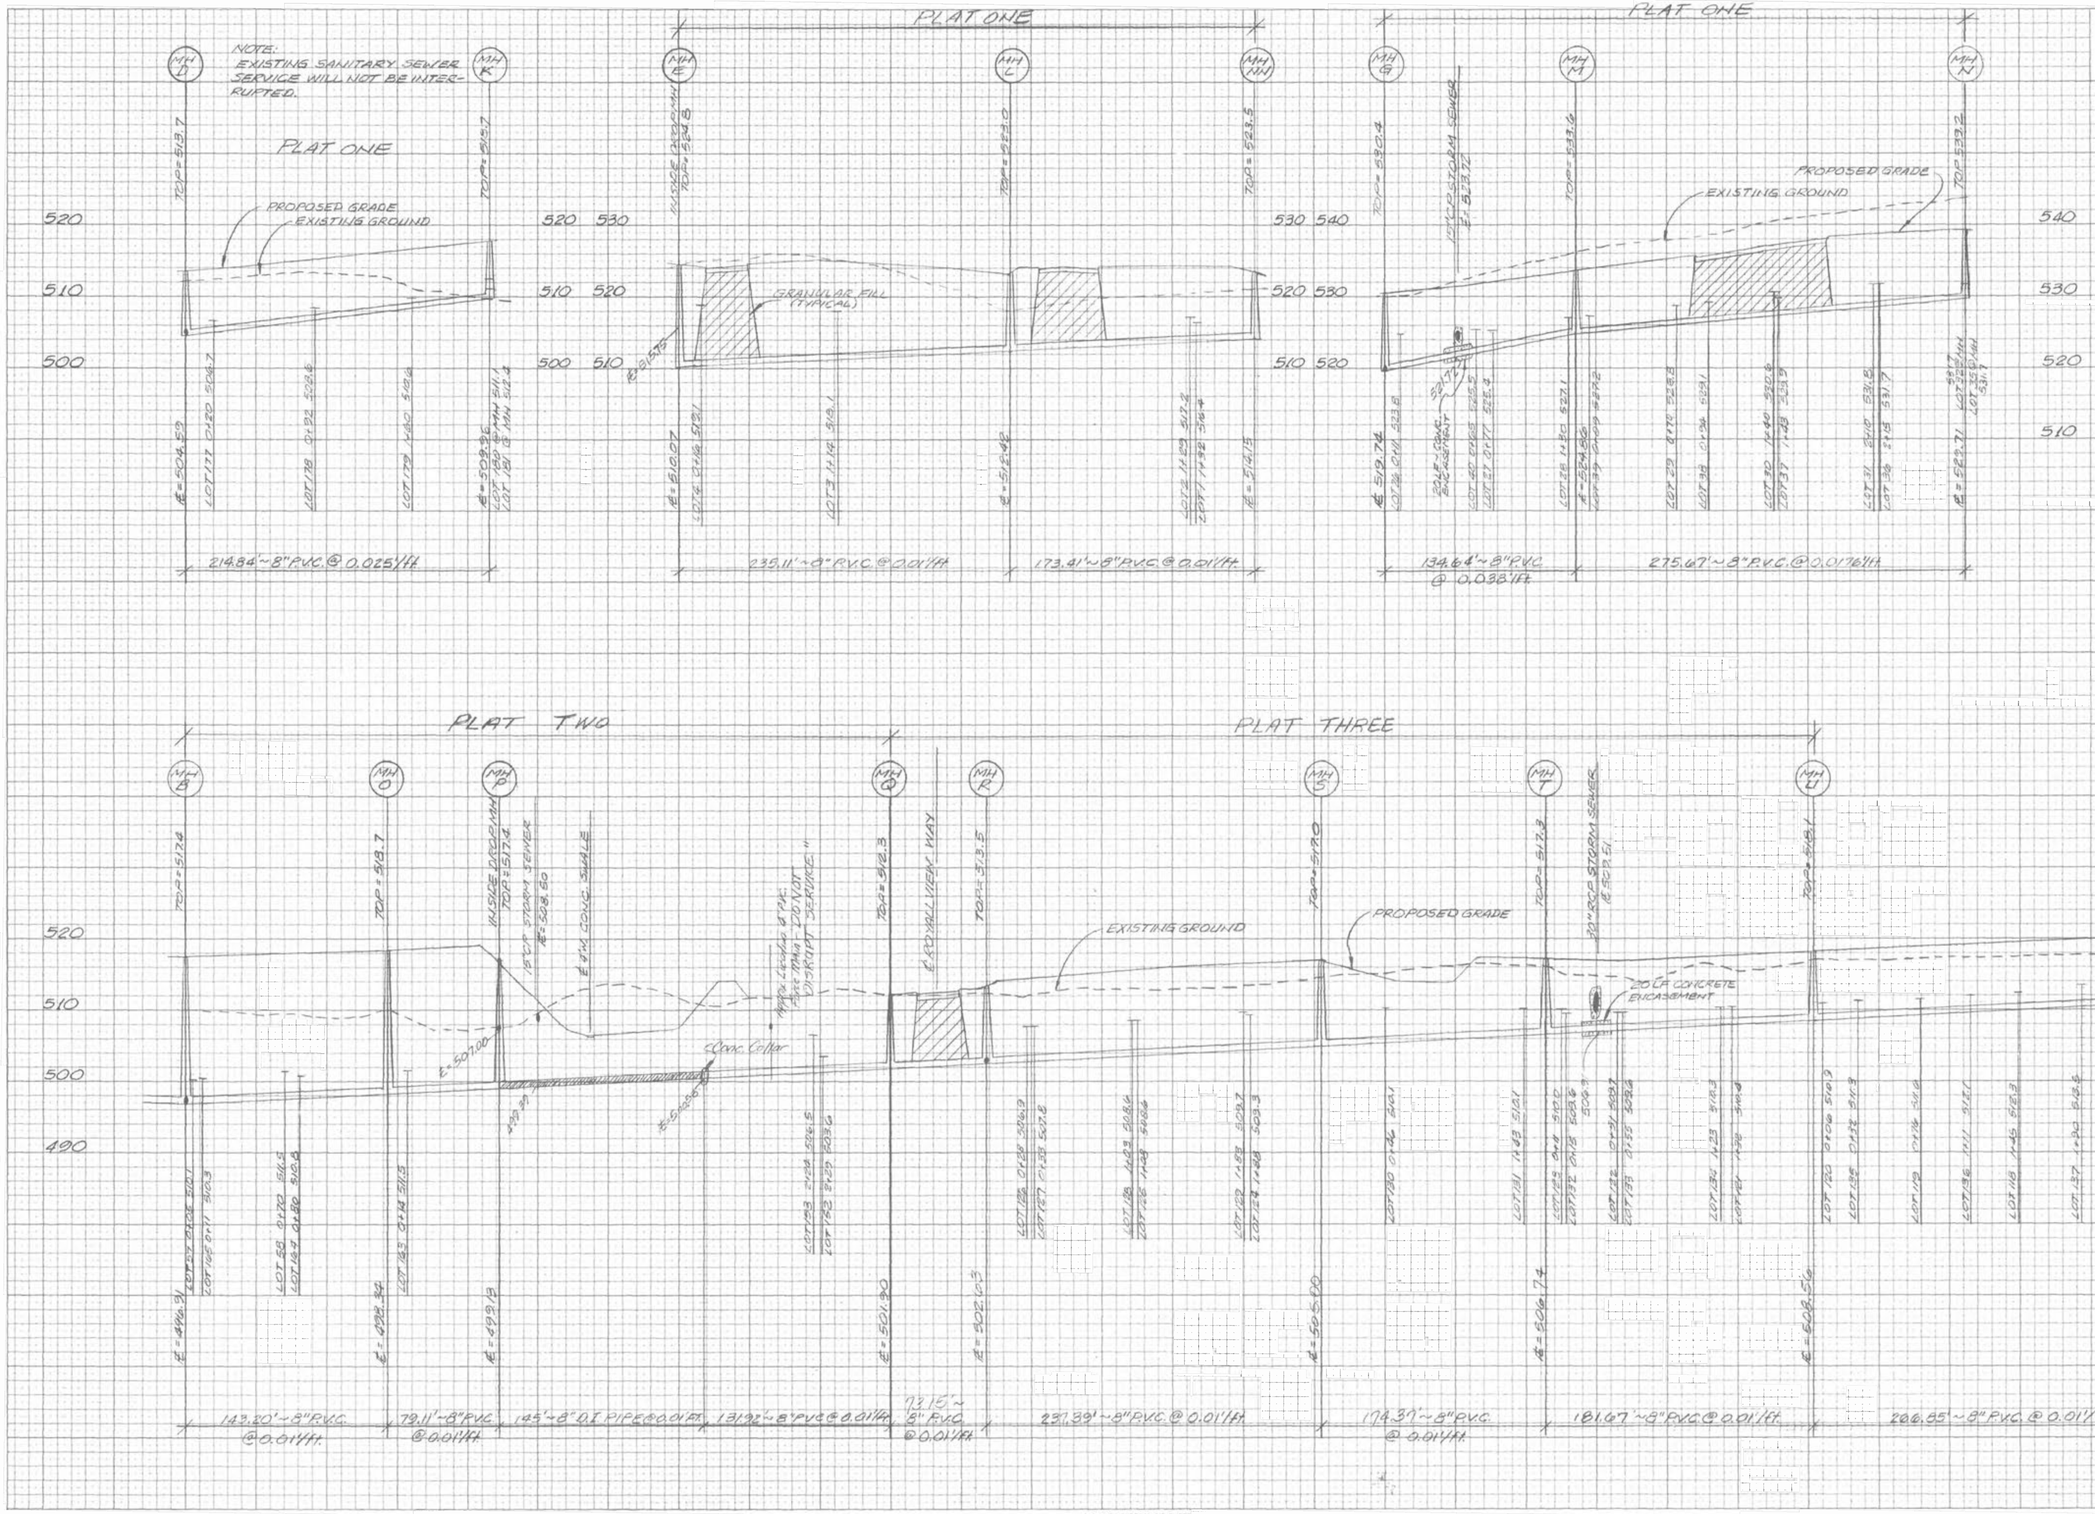

FINAL SURVEY — SURVEYED / PLOTTED / TEMPLATE / AREAS / AREAS CHECKED — NOTE BOOK NO. — DATE — BY

ORIGINAL SURVEY — SURVEYED / PLOTTED / TEMPLATE / AREAS / AREAS CHECKED — NOTE BOOK NO. — DATE — BY

HIGHWAY FEDERAL AID SHEET
PLATE 3-FULL CROSS SECTION-FULL LINE
TELEDYNE
PRINTED IN U.S.A.