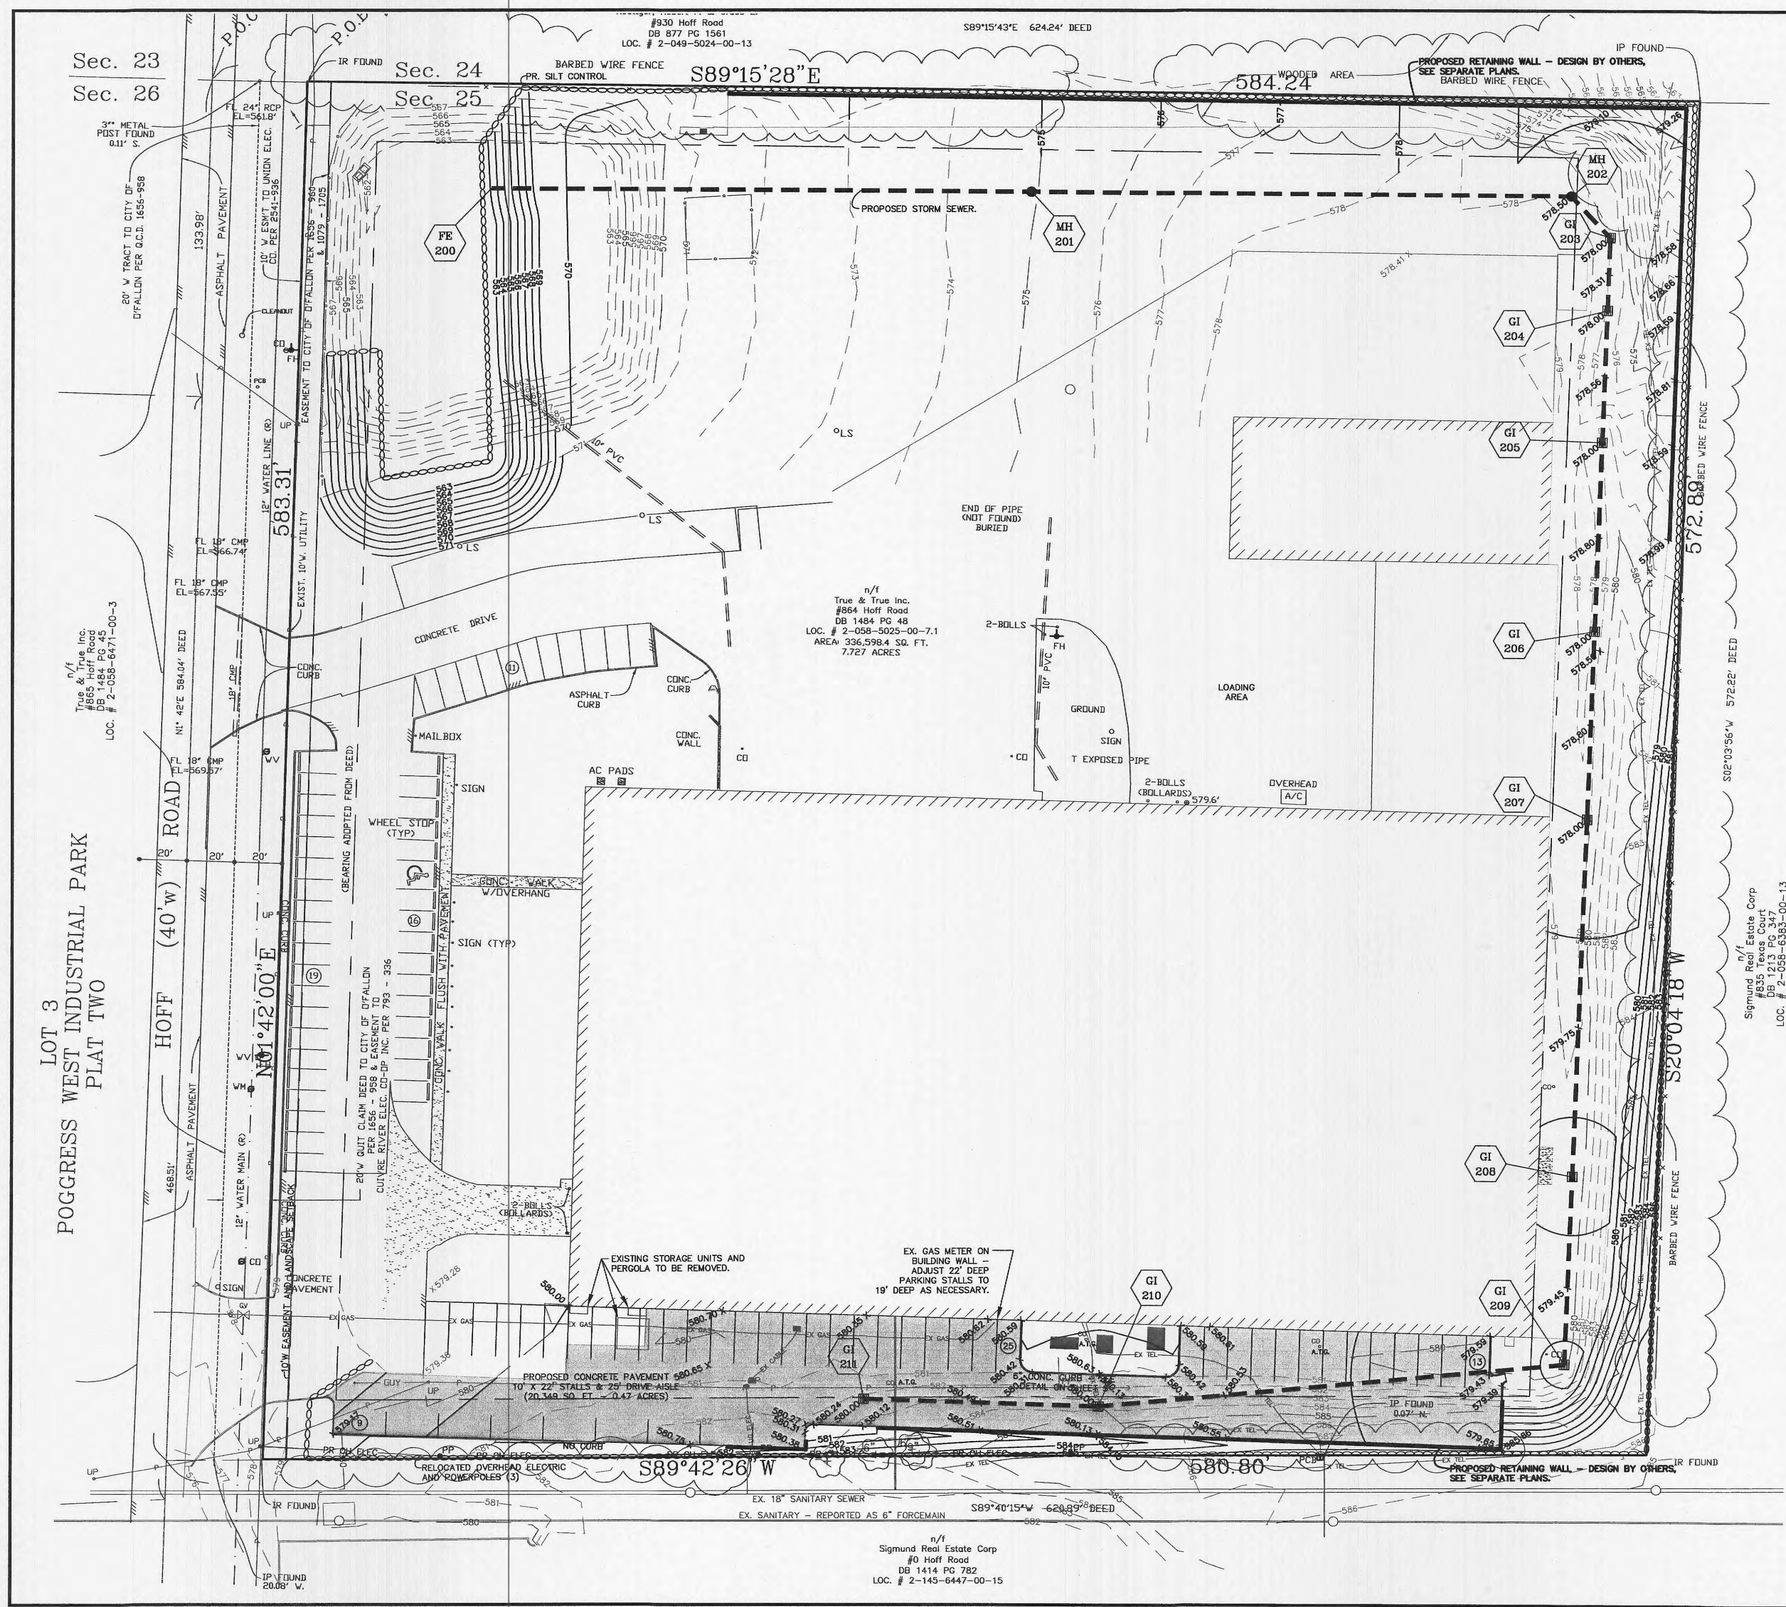

GRAPHIC SCALE

30 0 15 30 60 120

(IN FEET)
1 inch = 30 ft.

Call Before you DIG
TOLL FREE
1-800-344-7483
MISSOURI ONE-CALL SYSTEM INC.

Underground facilities, structures and utilities have been plotted from available surveys, records and information, and therefore, do not necessarily reflect the actual existence, non-existence, size, type, number of, or location of these facilities, structures and utilities. The Contractor shall be responsible for verifying the actual location of all underground facilities, structures and utilities, either shown or not shown on these plans. The underground facilities, structures and utilities shall be located in the field prior to any grading, excavation or construction of improvements. These provisions shall in no way absolve any party from complying with the Underground Facility Safety and Damage Prevention Act, Chapter 319, RSMO.

PROJECT TITLE:
S.A.K. HQ PARKING ADDN
SITE IMPROVE. PLAN

DATE:	NO.:	REVISION:
12/19/16	2	ENGINEERING COMMENTS
1/29/16	1	ENGINEERING COMMENTS

MUSLER ENGINEERING COMPANY
CIVIL ENGINEERING - PLANNING - LAND SURVEYING
32 Portwest Court, St. Charles, Missouri 63303
Tel. Phone (636) 916-0444
Fax (636) 916-0445
CERTIFICATE OF AUTHORITY: ENGINEERING E-1232 - LAND SURVEYING LS-284-D

DRAWN:	CHECKED:	PROJECT NO.:	SHEET NO.:
J.R.S.		11-12306EQ	4 OF 8
DATE: SEPT. 2016			

DISCLAIMER OF RESPONSIBILITY

I hereby specify that the documents intended to be authenticated by my seal are limited to this sheet, and I hereby disclaim any responsibility for all other Drawings, Specifications, Estimates, Reports or other documents or instruments relating to or intended to be used for any part or parts of the architectural or engineering project or survey.

STATE OF MISSOURI
JEFFREY R. SMITH
NUMBER 2001004672
PROFESSIONAL ENGINEER
1-11-17

JEFFREY R. SMITH, P.E.
MO. P.E. # 2001004672

PREPARED FOR:
S.A.K. CONSTRUCTION, LLC
MR. CARY SHAW
864 HOFF ROAD
O'FALLON, MISSOURI 63366
TELEPHONE: 636-379-2350
FAX: 636-379-2461
E-mail: cashaw@sakcon.com

P & Z No.
12-10.01 & 12-10.02
City No.
CSP16-000034

Page No.
4