REVISIONS:
09-06-04 MoDot Comments
09-10-04 City Comments
10-21-04 Fire Department Comments
11-16-04 City Comments
02-01-05 City Comments

A WATER PLAN FOR
SAHA TERRACE

03-12398 07/16/04

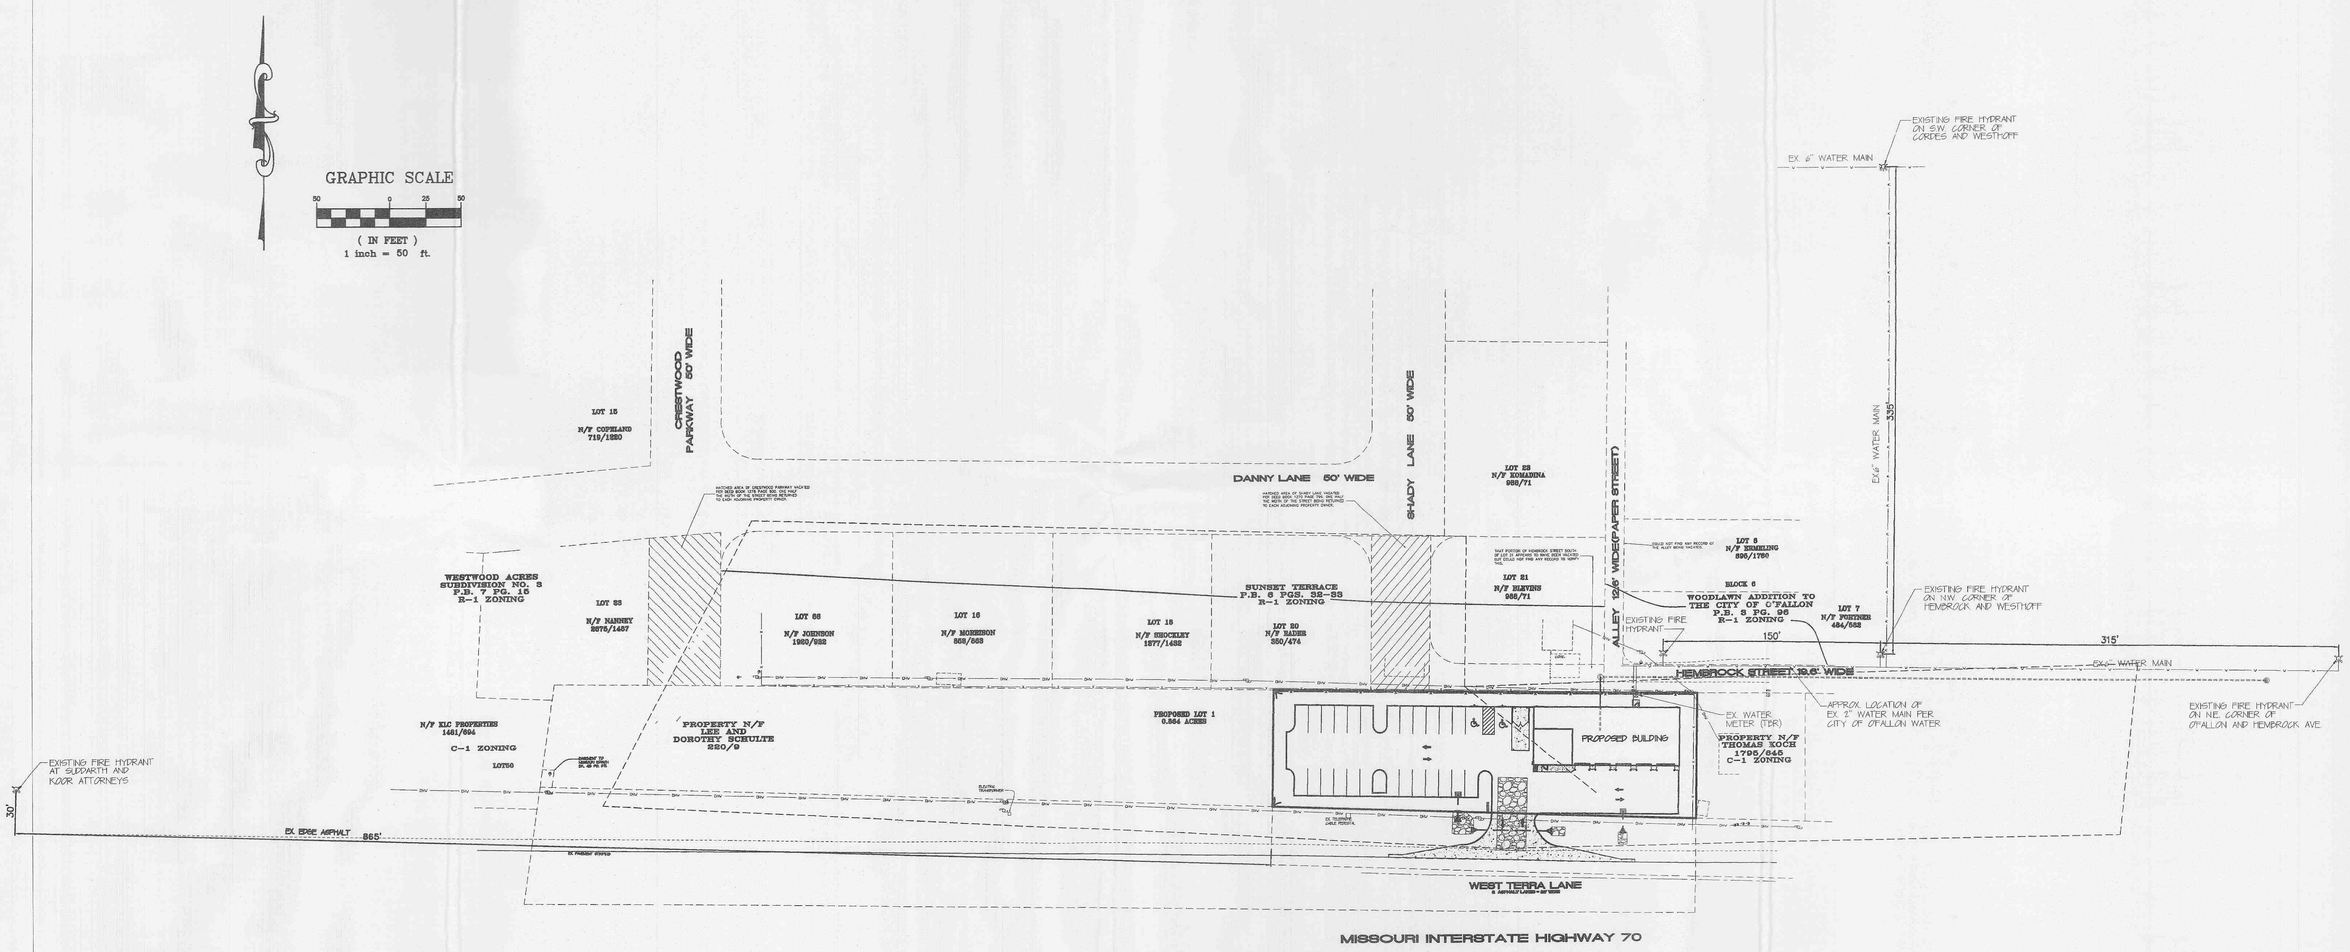

UNDERGROUND UTILITIES HAVE BEEN PLOTTED FROM AVAILABLE INFORMATION AND THEREFORE THEIR LOCATIONS SHALL BE CONSIDERED APPROXIMATE ONLY. THE VERIFACATION OF THE LOCATION OF ALL UNDERGROUND UTILITIES, EITHER SHOWN OR NOT SHOWN ON THESE PLANS SHALL BE THE RESPONSIBILITY OF THE CONTRACTOR, AND SHALL BE LOCATED PRIOR TO ANY GRADING OR CONSTRUCTION OF THE IMPROVEMENTS.

O'FALLON FILE NUMBER: 2903

E:\DWG\A12000PLUS\12398\Construction\12398con.dwg, WATER PLAN (3), 2/3/2005 12:00:56 PM, Station 25 LDW