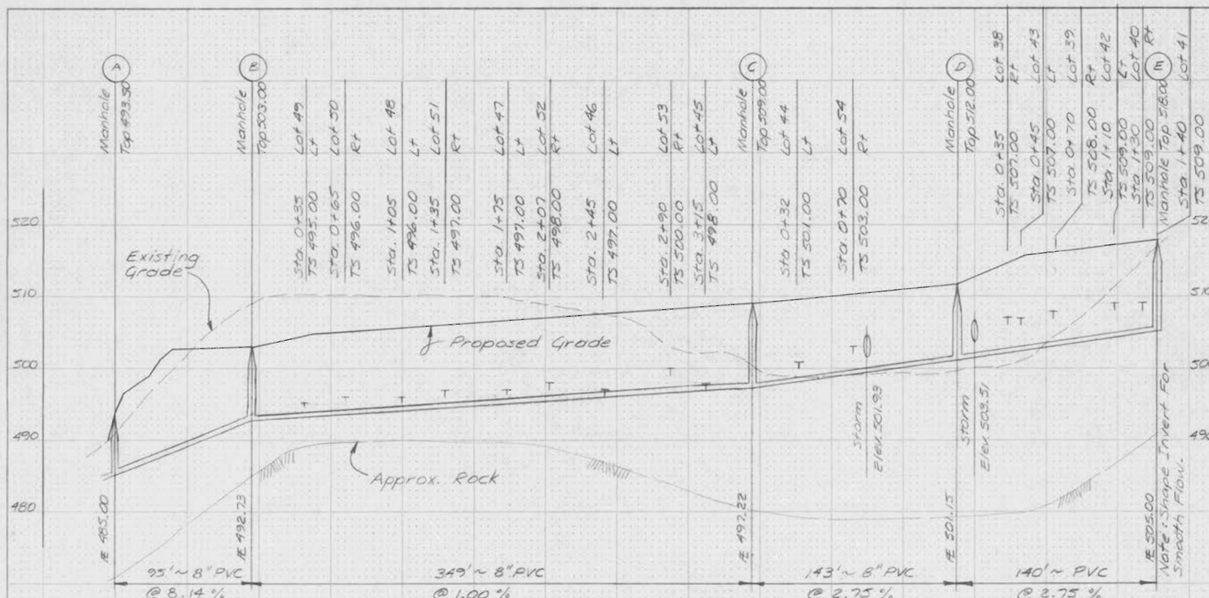

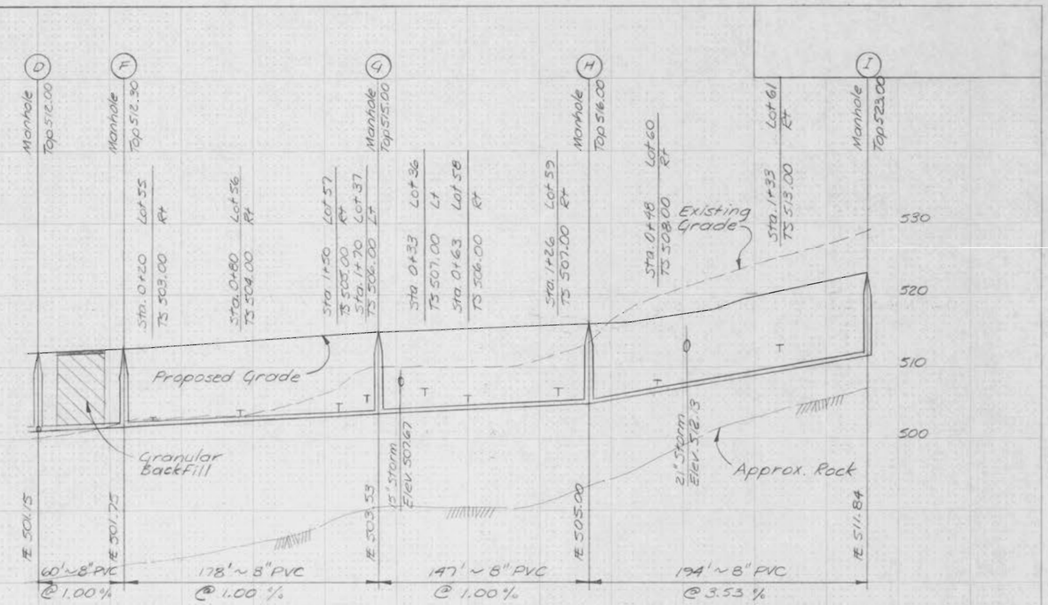

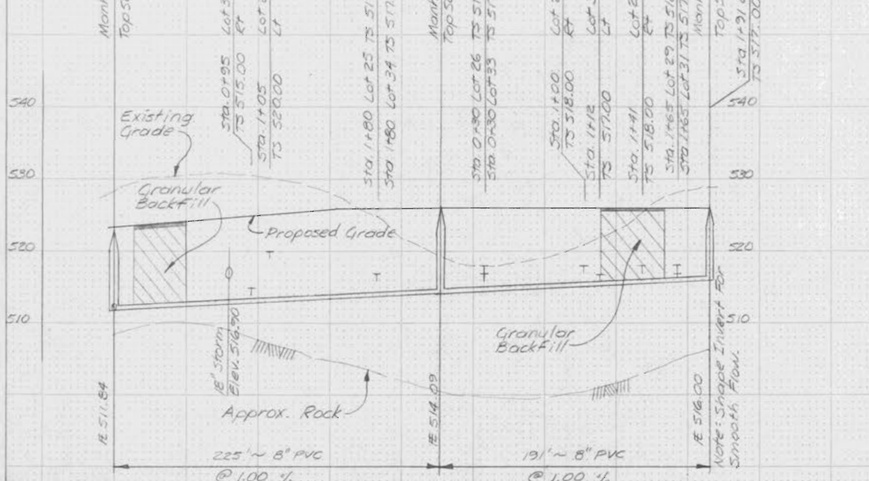

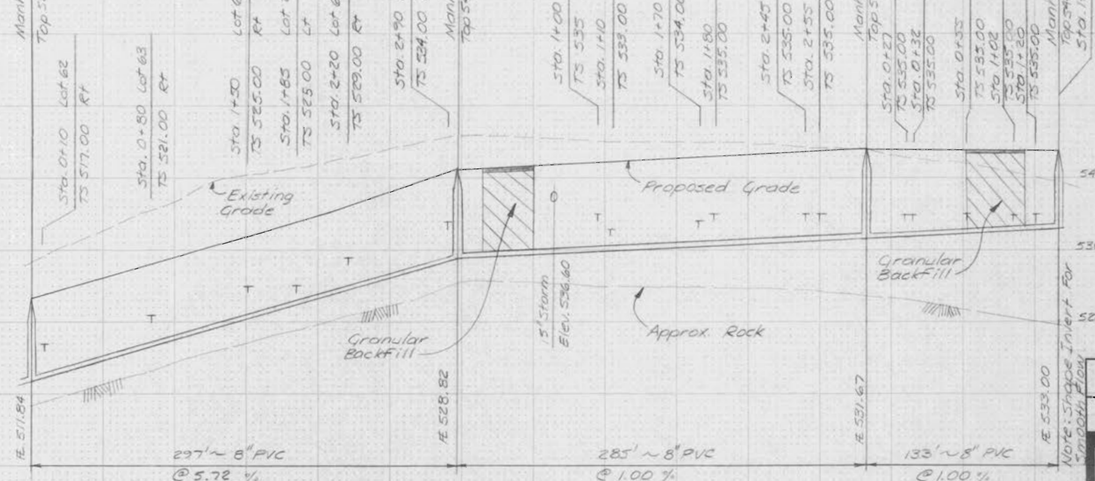

UTILITIES HAVE BEEN LOCATED BY THE ENGINEER FROM AVAILABLE RECORDS. THEIR LOCATIONS SHOULD BE CONSIDERED APPROXIMATE. THE CONTRACTOR HAS THE RESPONSIBILITY TO NOTIFY ALL UTILITY COMPANIES, PRIOR TO CONSTRUCTION, TO HAVE EXISTING UTILITIES FIELD LOCATED.

Vert. 1"=10'
Horiz. 1"=50'

SCHRADER FARM ESTATES

SANITARY SEWER PROFILES

Fox & Cole
CONSULTING ENGINEERS
Planning
Civil Engineering
Surveying
5000 Cedar Plaza Parkway
Suite 301
Saint Louis, Missouri 63128
Telephone (314) 849-6000

Drawn By	Checked By	Project Number	Sheet Number
MWM	DFC	83-132	7 OF 16
Date 9-23-83			
Revisions			

FINAL SURVEY — SURVEYED, PLOTTED, TEMPLATE, NOTE BOOK, AREAS, INDEX CHECKED, NO., BY, DATE

ORIGINAL SURVEY — SURVEYED, PLOTTED, TEMPLATE, NOTE BOOK, AREAS, INDEX CHECKED, NO., BY, DATE

HIGHWAY FEDERAL AID SHEET
PLATE 3-FULL CROSS SECTION-FULL DOT
TELEDYNE
PRINTED IN U.S.A.