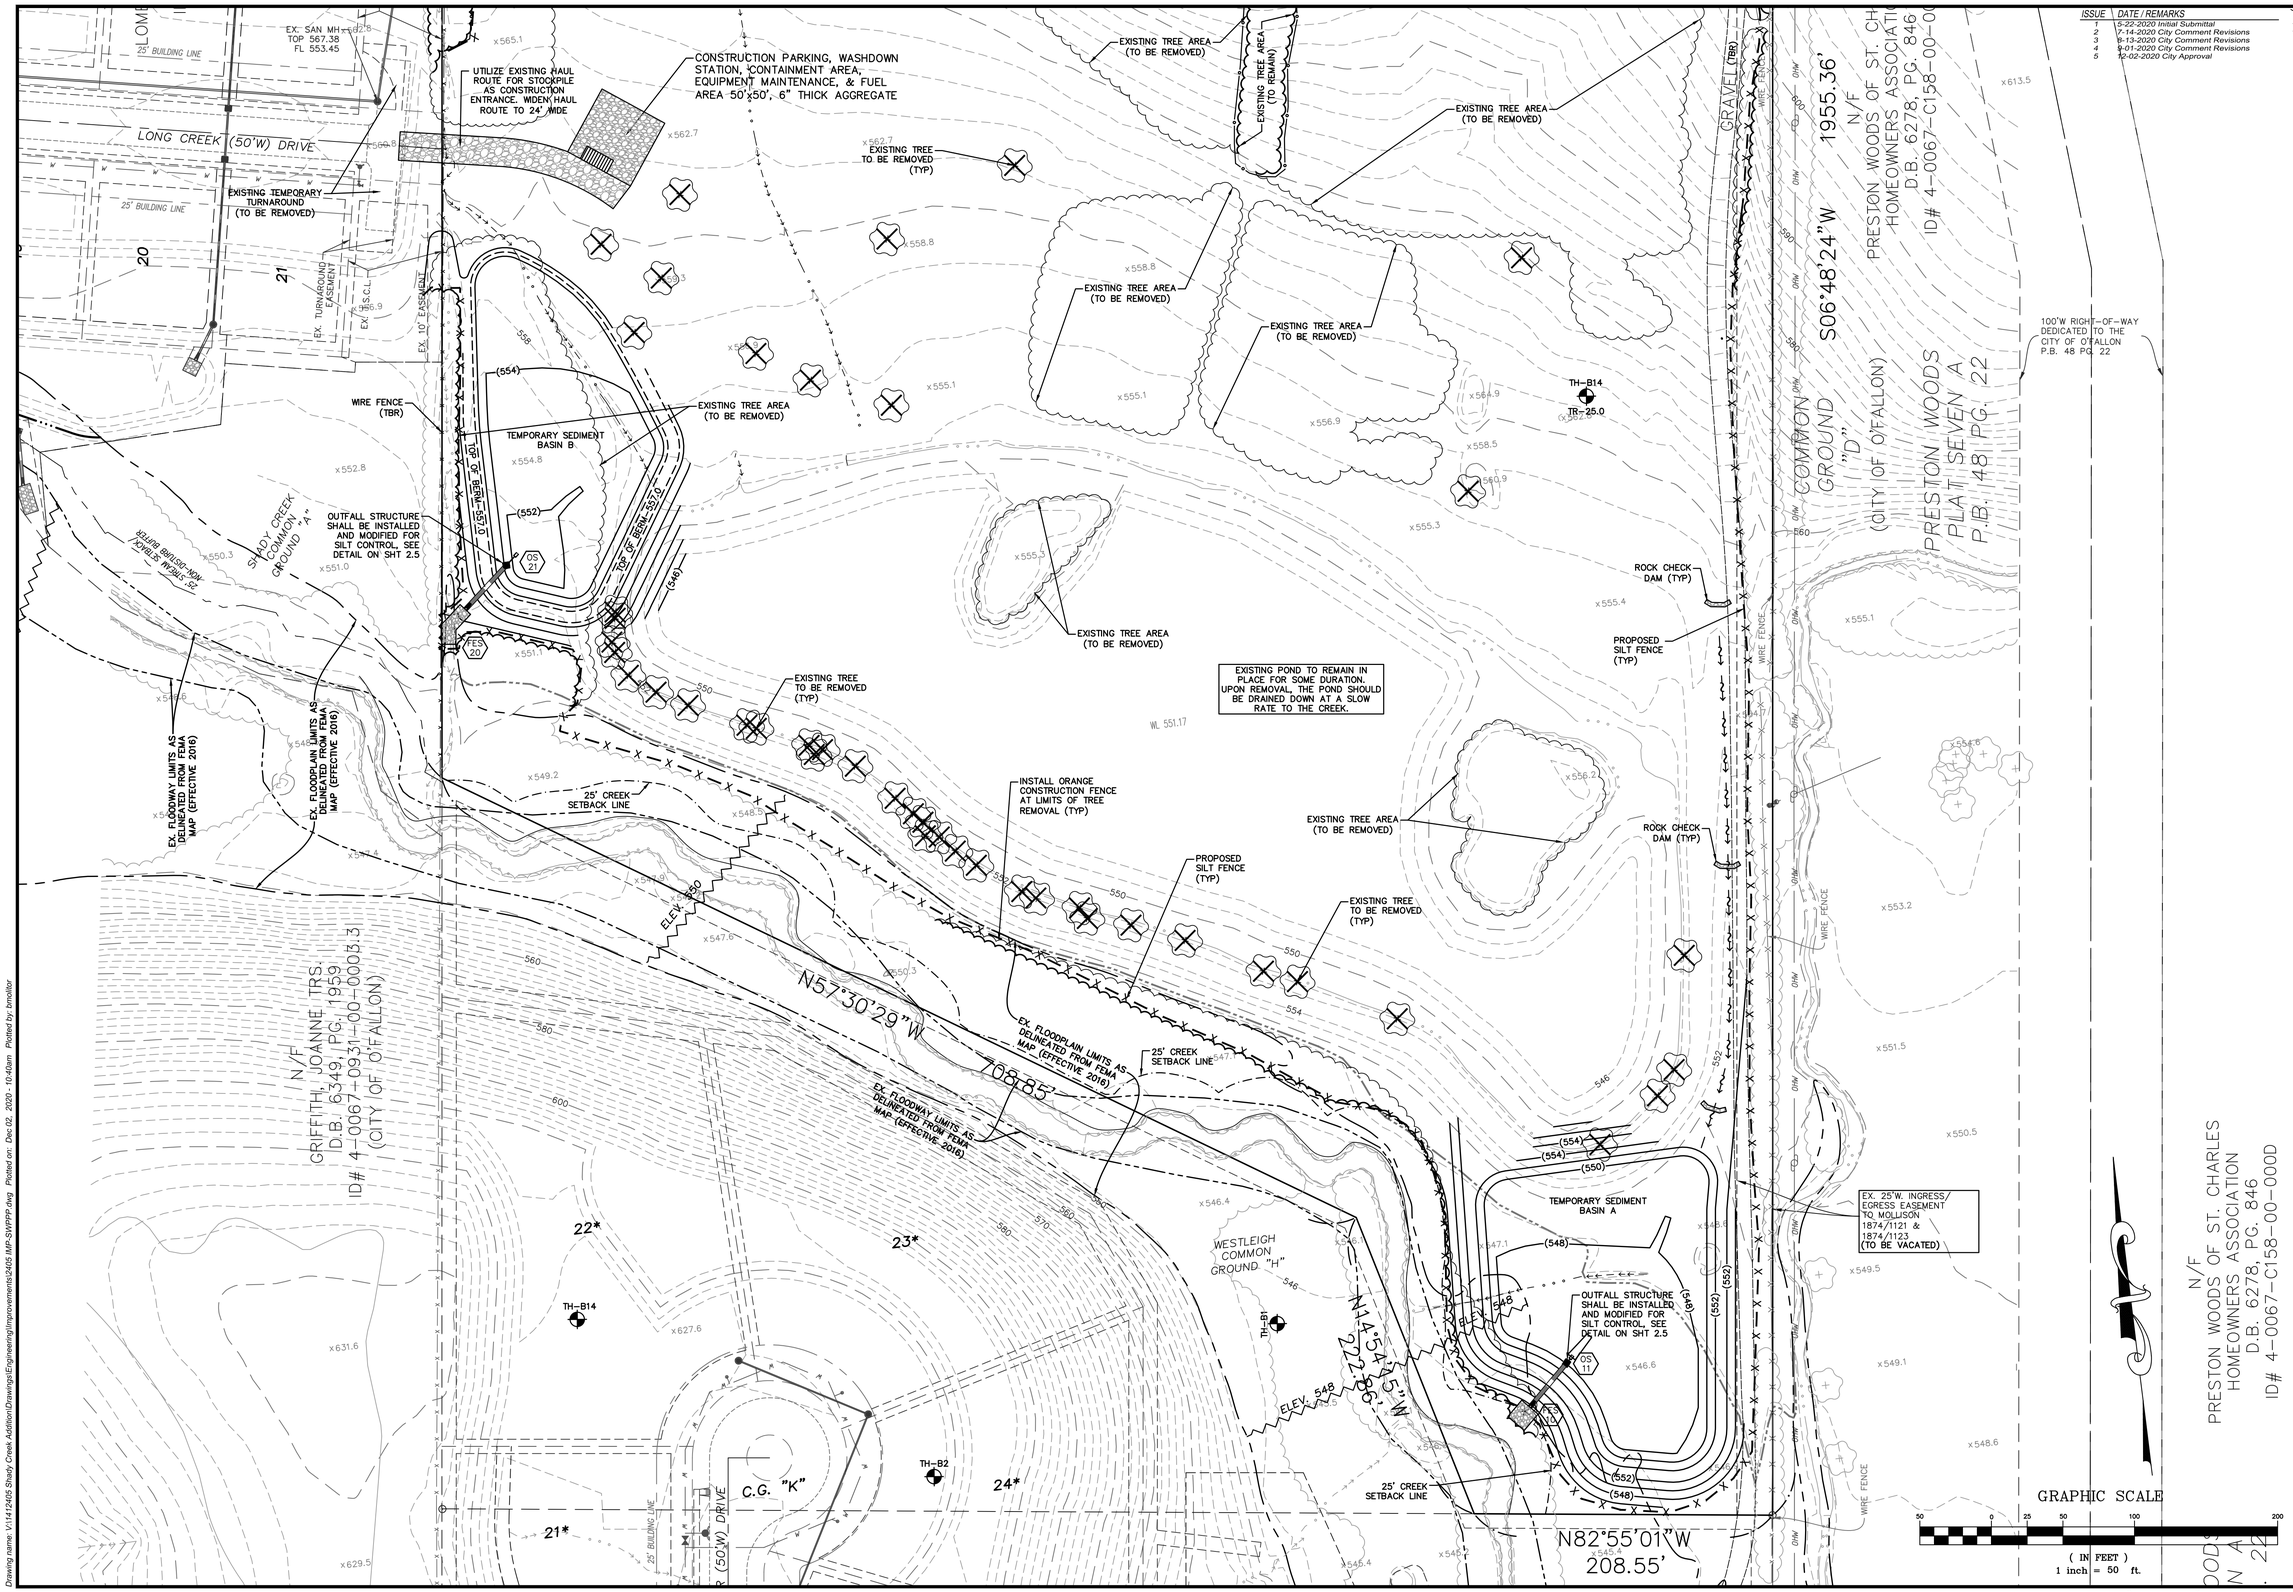

ISSUE	DATE / REMARKS
1	5-22-2020 Initial Submittal
2	7-14-2020 City Comment Revisions
3	8-13-2020 City Comment Revisions
4	9-01-2020 City Comment Revisions
5	12-02-2020 City Approval

PROJECT TITLE

SHADY CREEK ADDITION

O'FALLON, MISSOURI

THE STERLING CO.
ENGINEERS & SURVEYORS
5055 New Baumgartner Road
St. Louis, Missouri 63129
Ph 314-487-0440 Fax 314-487-8944
www.sterling-eng-sur.com
Corporate Certificate of Authority #001348

These documents and designs are the property of the Sterling Co. and shall not be used for any purpose other than the specified project for which they were prepared. Any other use, including reproduction by any means, is prohibited without the Sterling Co.'s written consent. Reproducibles, prints and copies furnished to others may contain only those portions of the original document or documents as pertaining the seal and signature.

STATE OF MISSOURI
RODNEY ARNOLD
NUMBER PE-2002016612
PROFESSIONAL ENGINEER

Date: 12/02/2020
RODNEY ARNOLD
LICENSE # PE-2002016612
Professional Engineer

Lombardo Homes of St. Louis, LLC
2299 Technology Drive, Suite 150
O'Fallon, Missouri 63368
Ph. (636) 265-2710
Fax (636) 895-3195
www.lombardohomesstlouis.com

INITIAL SWPPP

P+Z No.	P&Z NO
City No.	
Date:	12/02/2020
Job No.	14-12-405
Page No.	2.1

IMP

"Final Plan" Approval Date: June 4, 2020 (19-002801)

Drawing name: V:\14\12405 Shady Creek Addition\Drawings\Engineering\Improvements\12405 IMP-SWPPP.dwg Plotted on: Dec 02, 2020 - 10:40am Plotted by: bnelder