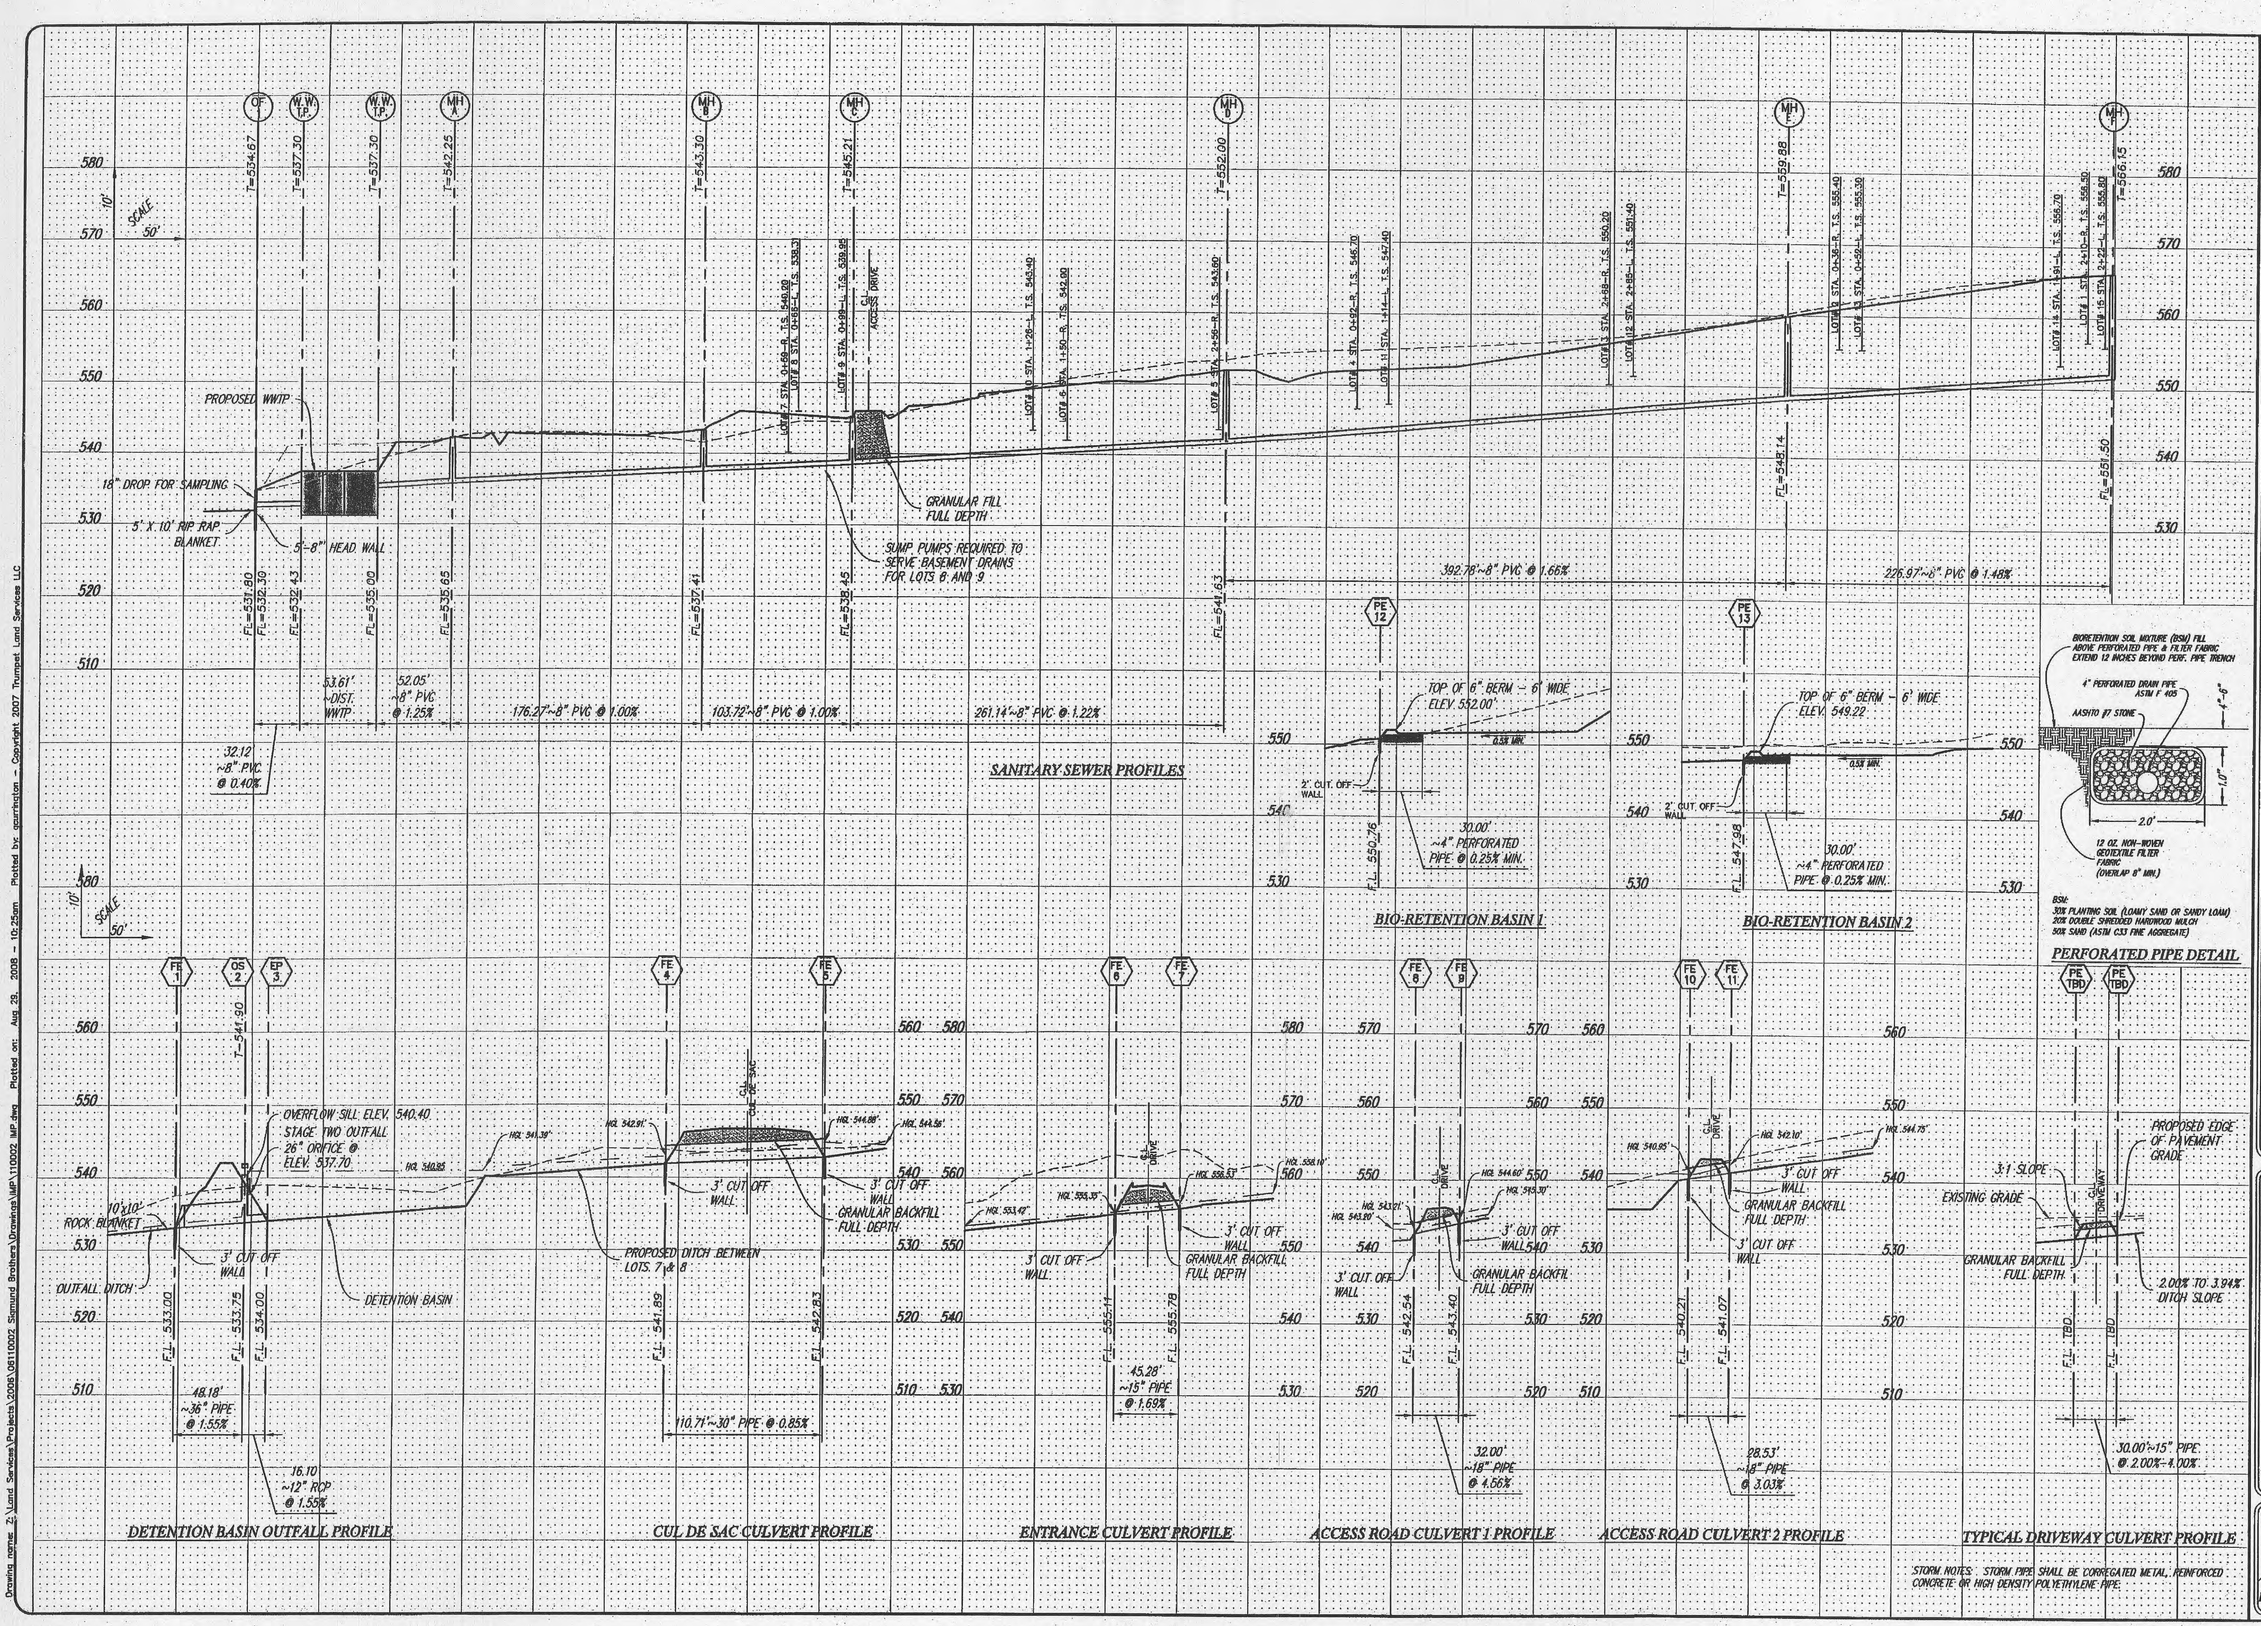

ISSUE	REVISIONS	DATE
1	REVISED PER CITY OF ST. PAUL COMMENTS FROM GBA, REVIEW ENGINEER	4/2007
2	REVISED PER CITY OF ST. PAUL COMMENTS FROM GBA DATED 7/19/2007	8/2007
3	REVISED PER CITY OF O'FALLON WATER COMMENTS	7/2008
4	REVISED PER MODOT COMMENTS	08/2008
5		
6		
7		
8		

STATE OF MISSOURI GREG A. CURRINGTON NUMBER 2006008004 PROFESSIONAL ENGINEER

PREPARED BY:

TRUMPET Land Services LLC
1487 B Highway 61
Festus, Missouri 63028
636.933.4700 Office
636.933.4711 Fax

PROJECT NAME: SIGMUND PLACE
SHEET TITLE: GRAVITY PIPE PROFILES
CLIENT NAME: SIGMUND BROTHERS DEVELOPMENT LLC
PROJECT NUMBER: 06-11-0002

SHEET 4 OF 8
DATE: 03/29/07
DRAWN BY:
CHECKED BY:
SCALE: H1":50'/V1":10'

Drawing name: Z:\Land Services\Projects\2006\06110002 Sigmund Brothers\Drawings\MAP\110002 MAP.dwg Plotted on: Aug 29, 2008 - 10:25am Plotted by: gcurrington - Copyright 2007 Trumpet Land Services LLC