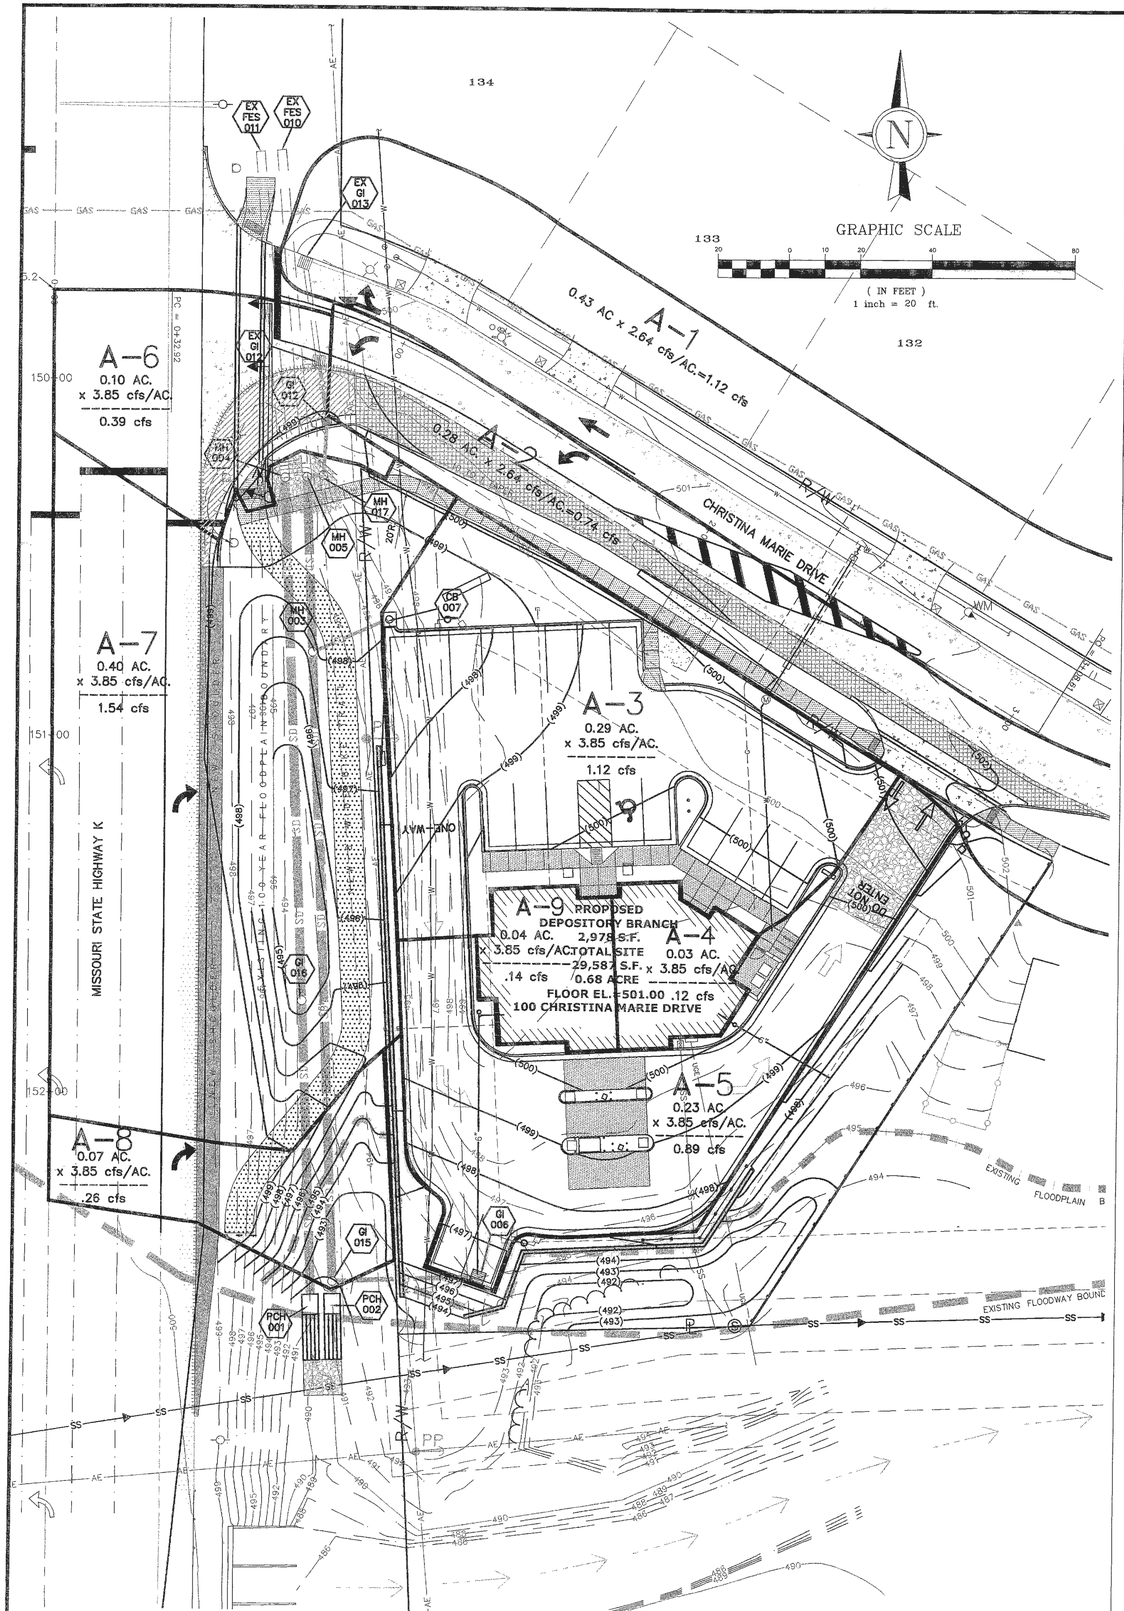

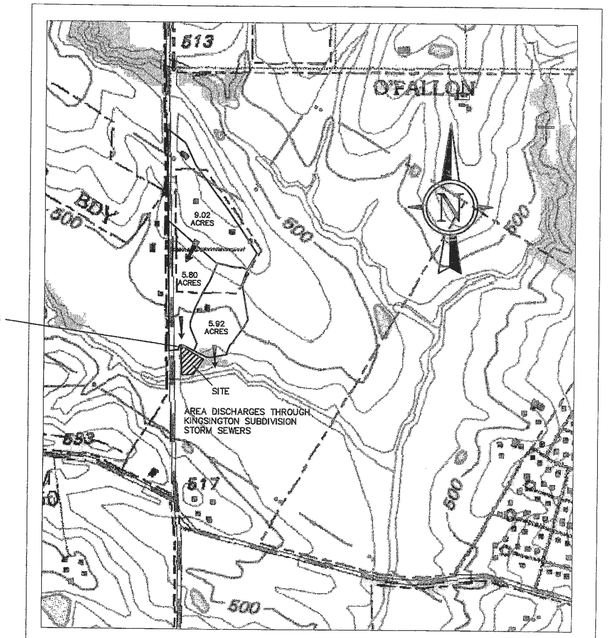

TOTAL AREA 14.82 ACRES TO THE 2-30"ø RCP CULVERTS. TOTAL Q=14.82 x 3.85=57.06 CFS

EXISTING DRAINAGE AREA

SCALE 1"=600'

NOT FOR CONSTRUCTION

CITY PLANNING & ENGINEERING FILE# 0506
DEVELOPMENT PLAN APPROVED APRIL 20, 2006

This document shall remain the property of Buescher Ditch and Associates, Inc. (BDA) and may not be used by any other party without the written consent of said BDA.

REVISION No. 1 AUG. 3, 2006 ADDENDUM (PER CITY COMMENTS)
REVISION No. 2 AUG 3, 2006 ADDENDUM (PER CITY AND MoDOT COMMENTS)
REVISION No. 3 AUG 3, 2006 ADDENDUM (PER WATER DISTRICT COMMENTS)
REVISION No. 4 OCT. 11, 2006 (PER WATER DISTRICT COMMENTS)
REVISION No. 5 OCT. 25, 2006 (PER MoDOT COMMENTS)
REVISION No. 6 NOV. 7, 2006 (SPLIT ROOF AREA INTO AREAS A4, A9 UPDATE WATER METER LOCATION PER WATER DIST. COMMENTS)
REVISION No. 7 NOV. 15, 2006 (ADD MH 017, UPDATE SIDEWALK LAYOUT, EXTEND PAVED APPROACH NORTH SIDE)

REVISIONS

BUESCHER DITCH & ASSOCIATES, INC.
2 East Fifth Street, P.O. Box 621, Washington, Missouri 63090
Telephone: 1-636-239-6255 Fax: 1-636-239-7681
E-mail: www.buescherditch.com

DRAINAGE AREA
SIGNATURE BANK OF O'FALLON
ST. CHARLES COUNTY, MISSOURI

STATE OF MISSOURI
MARK A. DITCH
NUMBER E-21186
PROFESSIONAL ENGINEER

11/15/06

6-19-06
DATE
06033
PROJECT NUMBER
SITE DEV. PLANS.DWG
FILE NAME
7 of 16
SHEET OF
GMM
DRAWN CHECKED