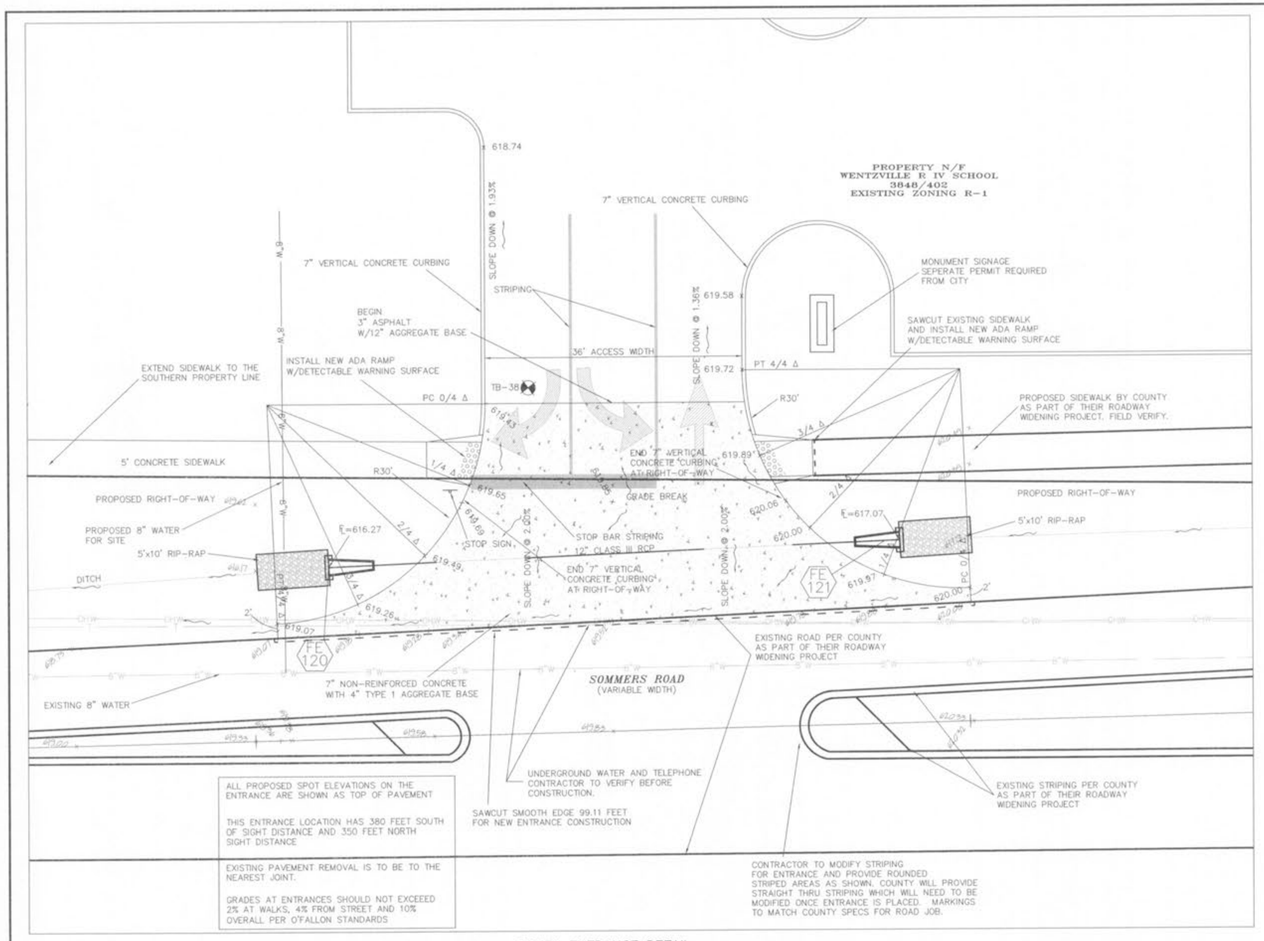

SOUTH ENTRANCE DETAIL

SCALE: 1"=10'

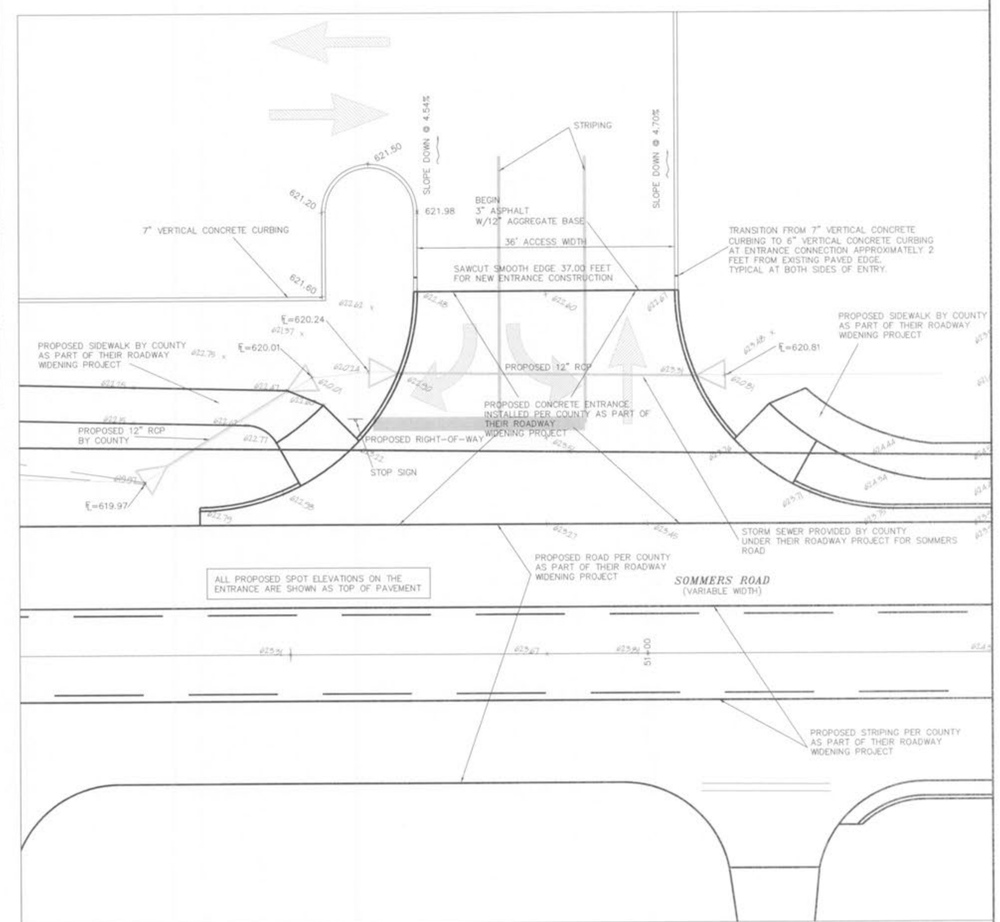

NORTH ENTRANCE DETAIL

SCALE: 1"=10'

UNDERGROUND UTILITIES HAVE BEEN PLOTTED FROM AVAILABLE INFORMATION AND THEREFORE THEIR LOCATIONS SHALL BE CONSIDERED APPROXIMATE ONLY. THE VERIFICATION OF THE LOCATION OF ALL UNDERGROUND UTILITIES, EITHER SHOWN OR NOT SHOWN ON THESE PLANS SHALL BE THE RESPONSIBILITY OF THE CONTRACTOR, AND SHALL BE LOCATED PRIOR TO ANY GRADING OR CONSTRUCTION OF THE IMPROVEMENTS.

JULY 17, 2008 CITY FILE #3407.03

STATE OF MISSOURI
JAMES ANN
NUMBER
E-23892
1-15-09
PROFESSIONAL ENGINEER

SOMMERS ROAD ELEMENTARY SCHOOL - PHASE 1, 1.5 AND 2

2523 SOMMERS ROAD

O'FALLON, MISSOURI

WENTZVILLE R-IV SCHOOL DISTRICT

HOENER ASSOCIATES, INC.
ARCHITECTS
ST. LOUIS, MISSOURI

ENGINEERING
PLANNING
SURVEYING
221 Pickett West Blvd.
St. Charles, MO. 63301
636-928-5052
FAX 928-1718

CONSULTING ENGINEERS:
ABS CONSULTING, INC.
McCLURE ENGINEERING ASSOC.
BAX ENGINEERING
DENNIS G. GLORE, INC.

STRUCTURAL
MECH/ELEC/PLUMB
CIVIL
FOOD SERVICE

ALL DIMENSIONS MUST BE VERIFIED AT BUILDING BEFORE WORK IS EXECUTED. THIS DRAWING IS THE PROPERTY OF THE ARCHITECTS AND SHALL NOT BE COPIED OR DUPLICATED WITHOUT THEIR CONSENT.

job no.	05-06B
date issued	AUG. 15, 2008
date revised	
	10-24-08 CITY COMMENTS
	12-4-08 CITY COMMENTS
	12-24-08 CITY COMMENTS
drawn by	SWR
checked by	SWR
sheet no.	C22.0

ENTRANCE PLAN

E:\DWG\A12000PLUS\12495A WENTZVILLE SCHOOL-ELEMENTARY SOMMERS ROAD\CONSTRUCTION\12495ACON.DWG, ENTRY-CD-22, 1/2/2009 4:38:11 PM, 11, Sa 36 SWR