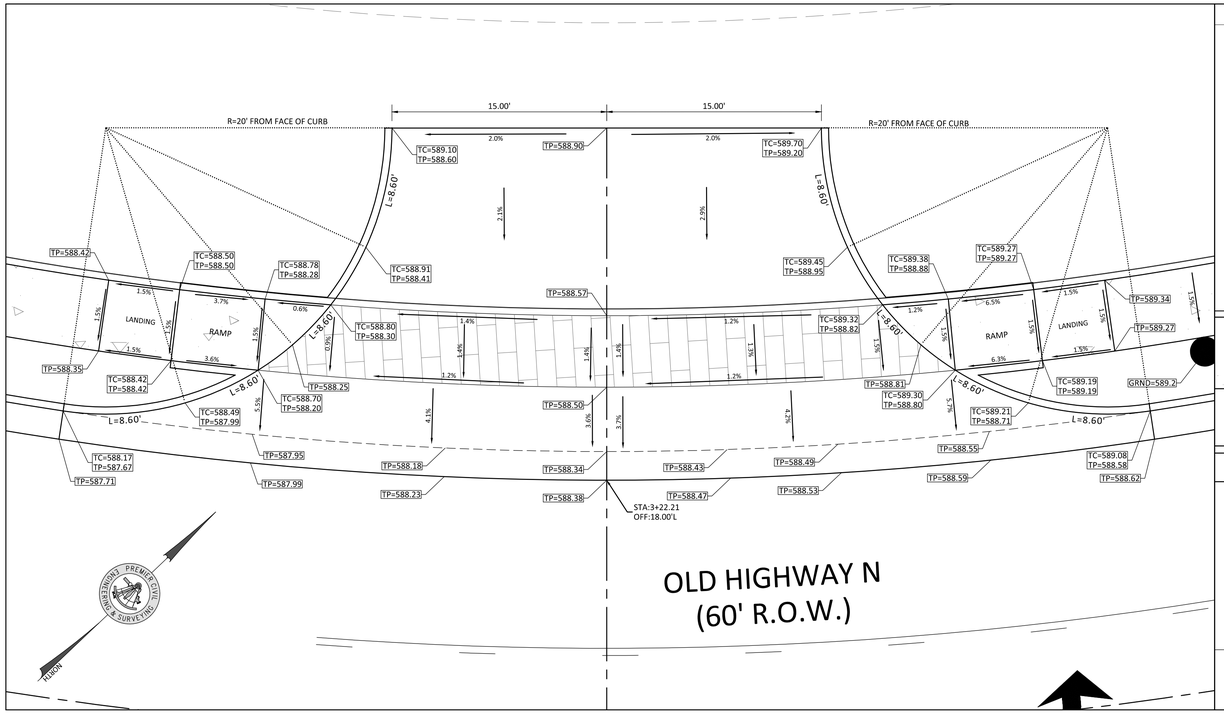

1 ENTRANCE DETAIL
SCALE: 1"=5'

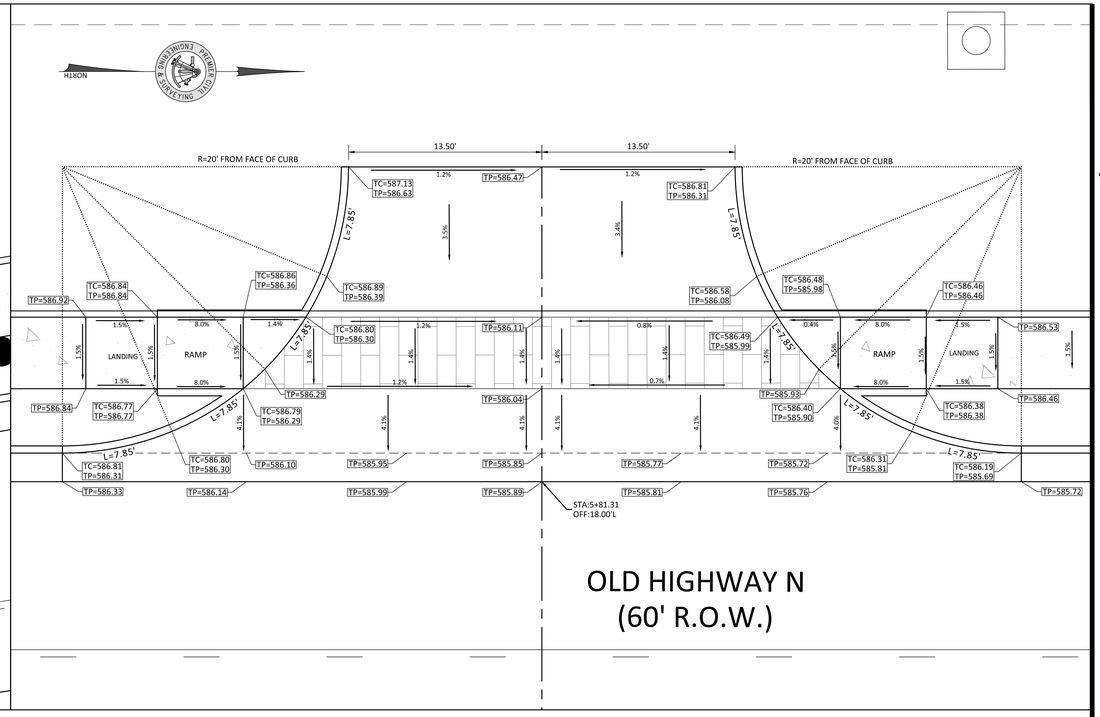

2 ENTRANCE DETAIL
SCALE: 1"=5'

NOTES:

1. ABBREVIATIONS
   1.1. TP= TOP OF PAVEMENT
   1.2. TC=TOP OF CURB

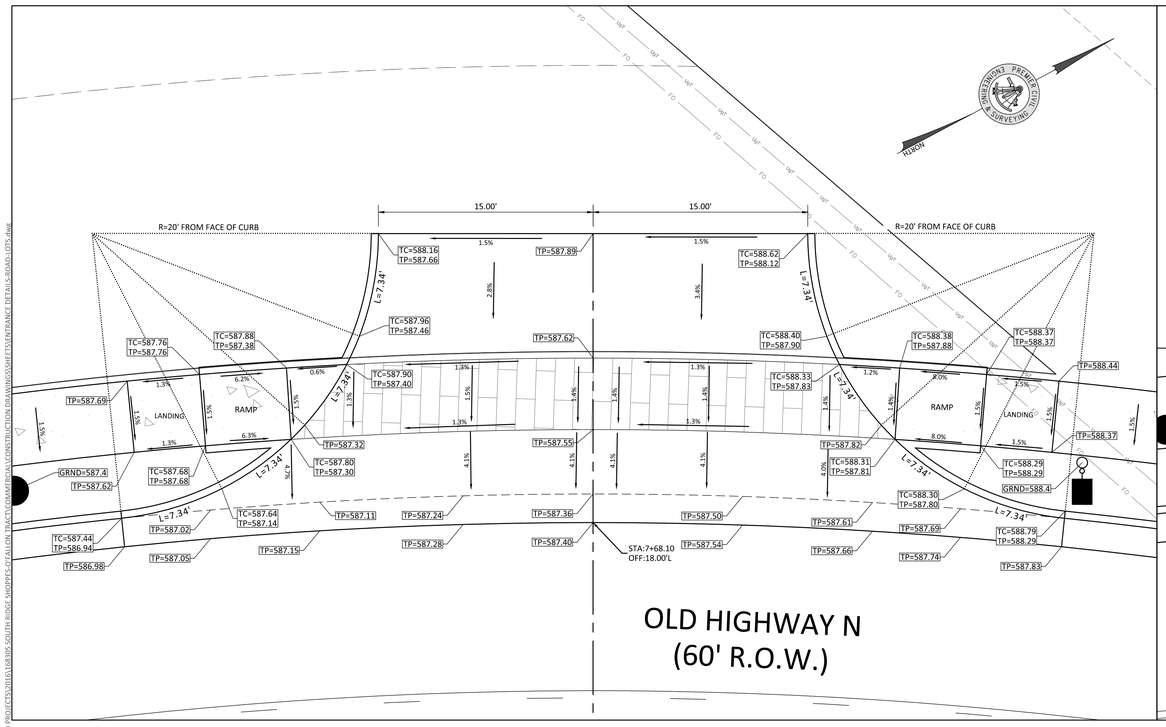

3 ENTRANCE DETAIL
SCALE: 1"=5'

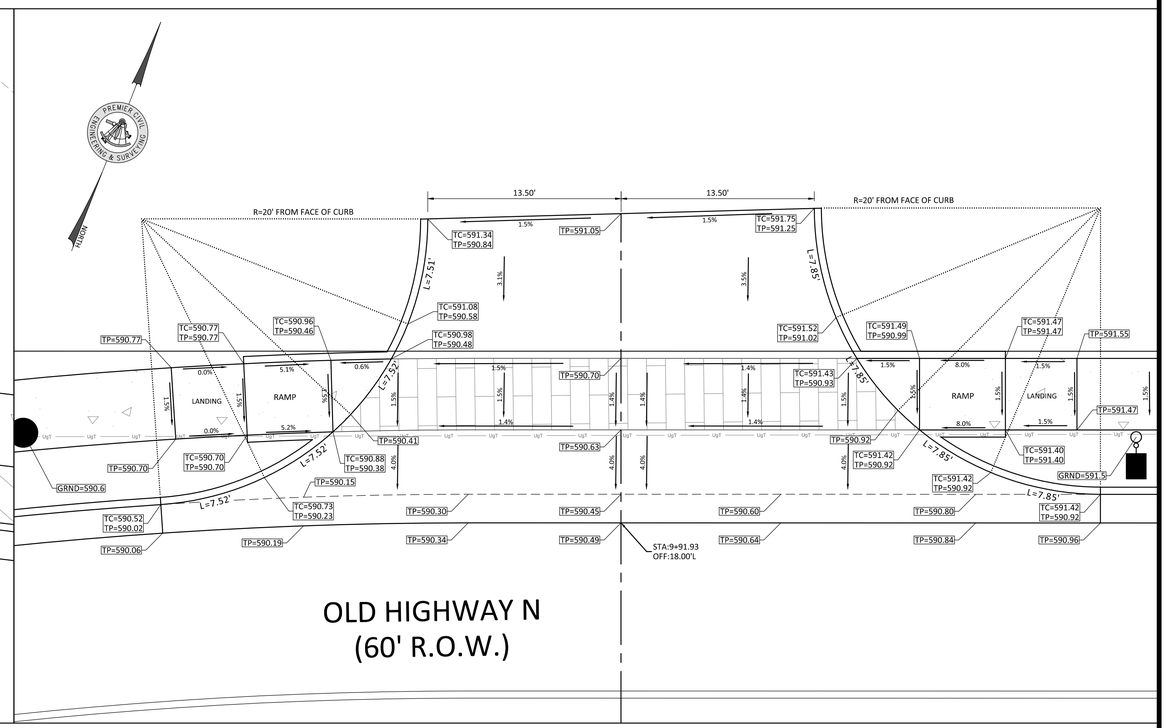

4 ENTRANCE DETAIL
SCALE: 1"=5'

PREMIER DESIGN GROUP
100 MIDLAND PARK DRIVE
WENTZVILLE, MO 63385
MISSOURI CERTIFICATE OF AUTHORITY #LC2003000031
MISSOURI CERTIFICATE OF AUTHORITY #E-2003007849
MISSOURI CERTIFICATE OF AUTHORITY #U-2006007558

ENGINEERS AUTHENTICATION
The responsibility for professional engineering liability on this project is hereby limited to the items authenticated by the seal, signature, and date hereunder as attached. This liability is disclaimed for all other engineering plans reviewed in this project and specifically excludes revisions after this date unless reauthenticated.
STEVEN D. MARION P.E.
PROFESSIONAL ENGINEER
PE 2006007195

Project
SOUTH RIDGE SHOPPES, L.L.C.
OLD HIGHWAY N ROAD IMPROVEMENTS
8298 HWY N
OFALLON, MO
NEIL KERSTEN
16761 CONCORD HILL
MARTHASVILLE, MO 63357

Date 2-08-2020

#	Revision Date	Description of Changes

Sheet Title
ENTRANCE DETAILS

Sheet Number
C-802

Project No.	168305
Drawn By	A. JONES
Checked By	J.WINTERS

NOT RELEASED FOR CONSTRUCTION

\\Vault-pw\vaultOVH 3D Projects\Projects\168305 SOUTH RIDGE SHOPPES O'FALLON, MO\CONSTRUCTION DRAWINGS\SHEETS\ENTRANCE DETAILS-02ND.DWG 8/5/2020 10:37:39 AM