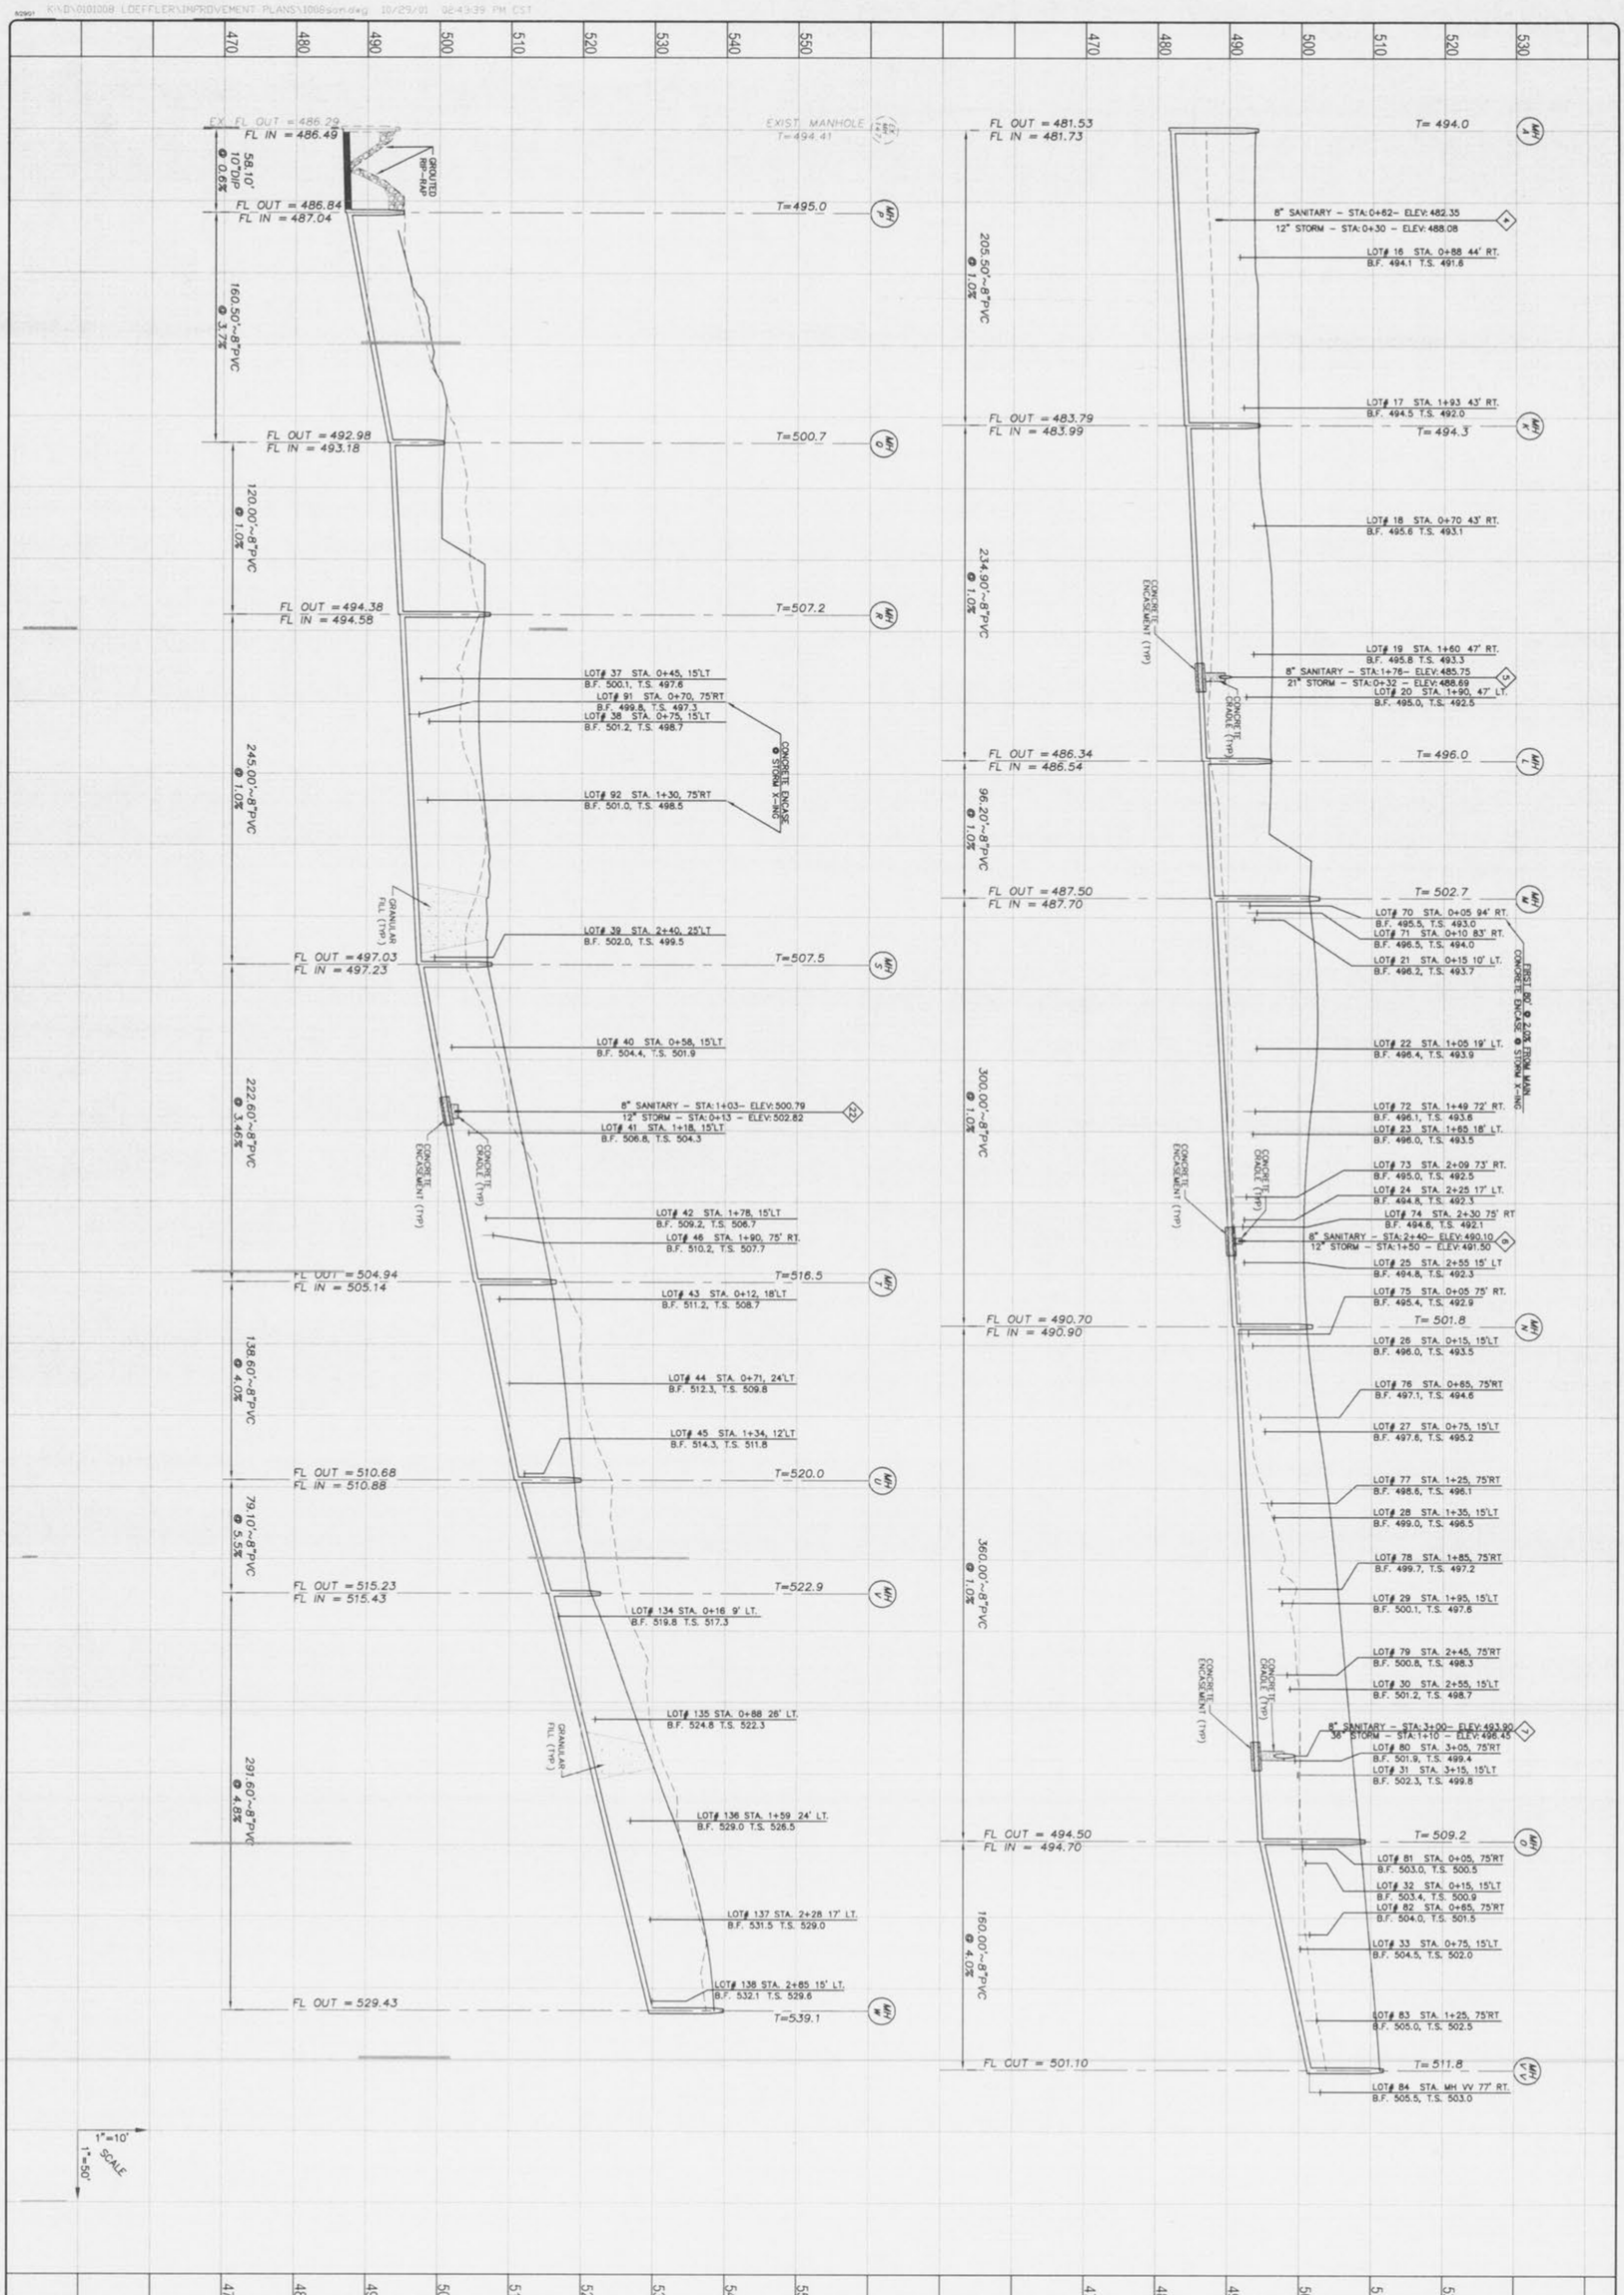

BASE MAP N/A

M.S.D. P# N/A	NO. 01	01	008
	SHEET 15 OF 29		

PROJECT:
SPRING ORCHARD

SHEET TITLE:
SANITARY SEWER PROFILES

DRAWN:
DESIGNED:
CHECKED:

PREPARED BY:
THE STERLING CO
ENGINEERS & SURVEYORS
5055 NEW BAUMGARTNER ROAD
ST. LOUIS, MISSOURI 63129
(314)-487-0440 FAX 487-8944
E-Mail: Sterling@sterling-eng-sur.com

PREPARED FOR:
N & K HIGHWAYS, L.L.C.
5091 NEW BAUMGARTNER ROAD
ST. LOUIS, MISSOURI 63129
(314) 487-6717

ISSUE	REMARKS/DATE
1	9-06-01 FIRST SUBMITTAL
2	9-26-01 REVISIONS PER D.C.S.D.
3	10-05-01 D.C.S.D. & CITY COMMENTS
4	10-10-01 REV SAN LINE D-J PER D.C.S.D.
5	10-12-01 REVISE LATERALS PER CITY
6	10-26-01 CITY COMMENTS