Call Before you DIG
TOLL FREE
1-800-344-7483
MISSOURI ONE-CALL SYSTEM INC.

Underground facilities, structures and utilities have been plotted from available surveys, records and information, and therefore, do not necessarily reflect the actual existence, nonexistence, size, type, number of, or location of these facilities, structures and utilities. The Contractor shall be responsible for verifying the actual location of all underground facilities, structures and utilities, either shown or not shown on these plans. The underground facilities, structures and utilities shall be located in the field prior to any grading, excavation or construction of improvements. These provisions shall in no way absolve any party from complying with the Underground Facility Safety and Damage Prevention Act, Chapter 319, RSMO.

NORTH

0 5 10 20 30 45 60

SCALE: 1"=20'

Grading Plan

St. Dominic High School

JULY 05 98-380

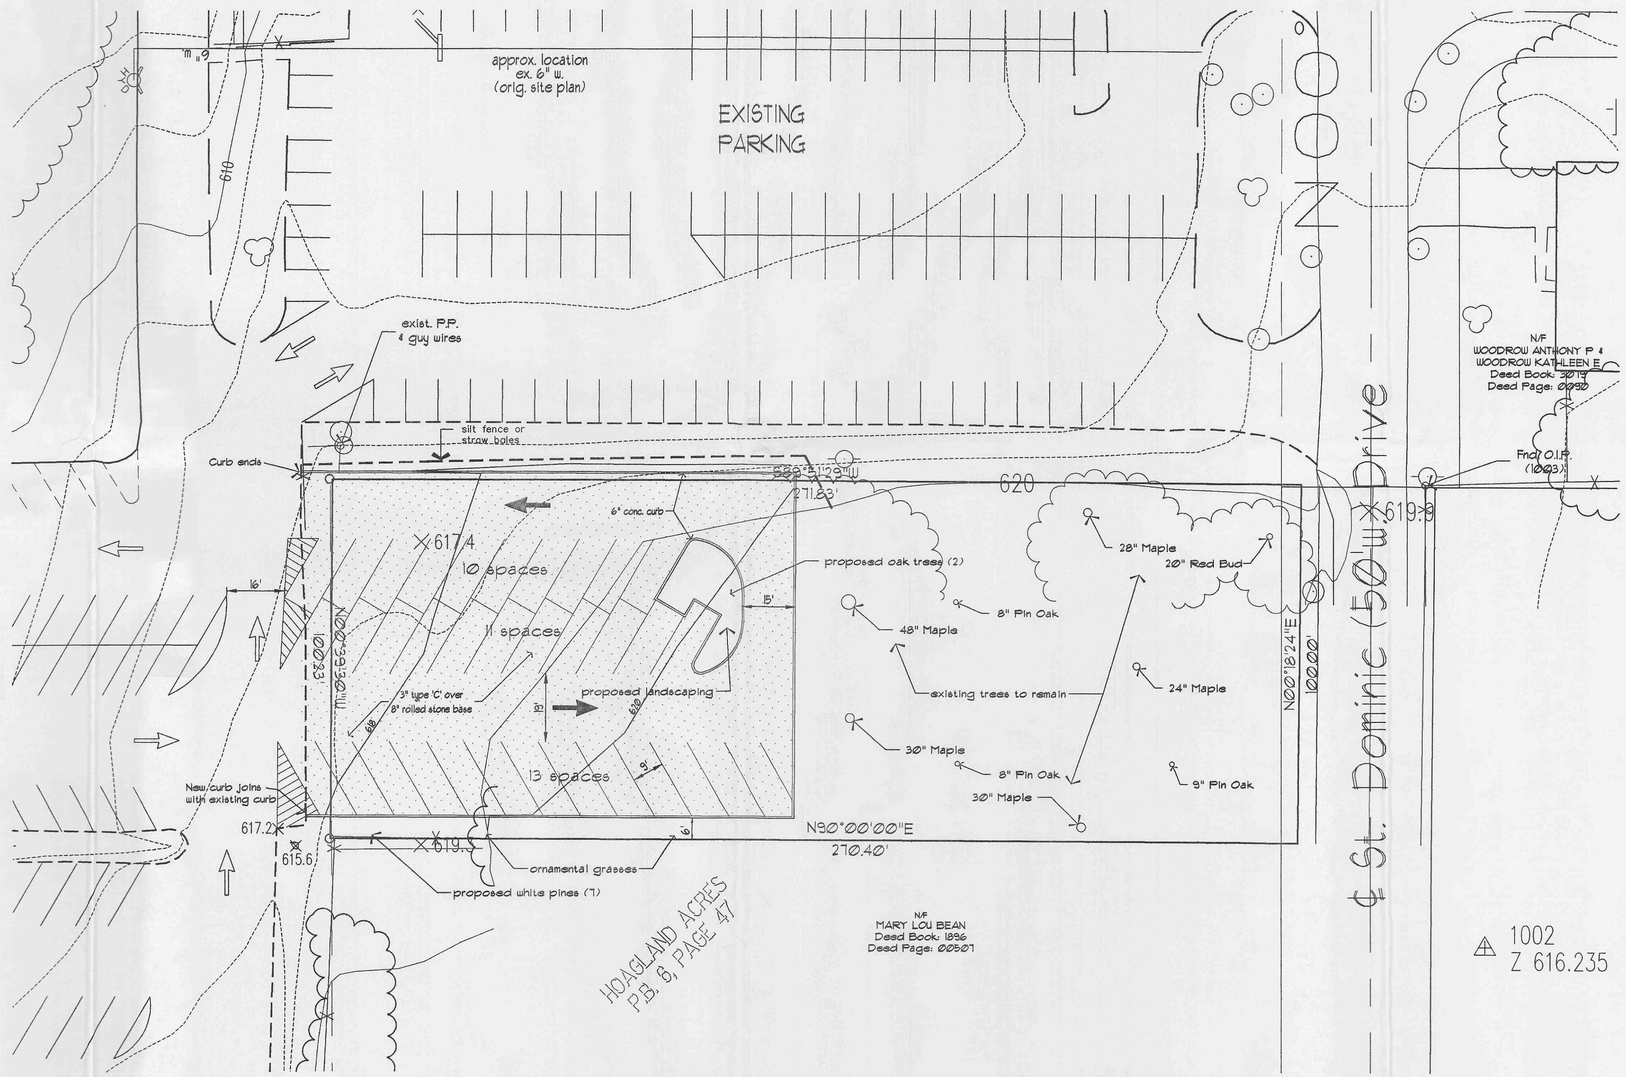

STATE OF MISSOURI
RICHARD SCOTT MUSLER
NUMBER
E-18838
REGISTERED PROFESSIONAL ENGINEER
11 Aug 98