STORM SEWER PROFILES
ST MARY WOODS

NOV. 1985 84-095

Scale: Vert 1"=10
Horiz 1"=50

FINAL SURVEY
SURVEYED
PLOTTED
TEMPLATE
NOTE BOOK
NO.
BY
DATE
AREAS CHECKED

ORIGINAL SURVEY
SURVEYED
PLOTTED
TEMPLATE
NOTE BOOK
NO.
BY
DATE
AREAS CHECKED

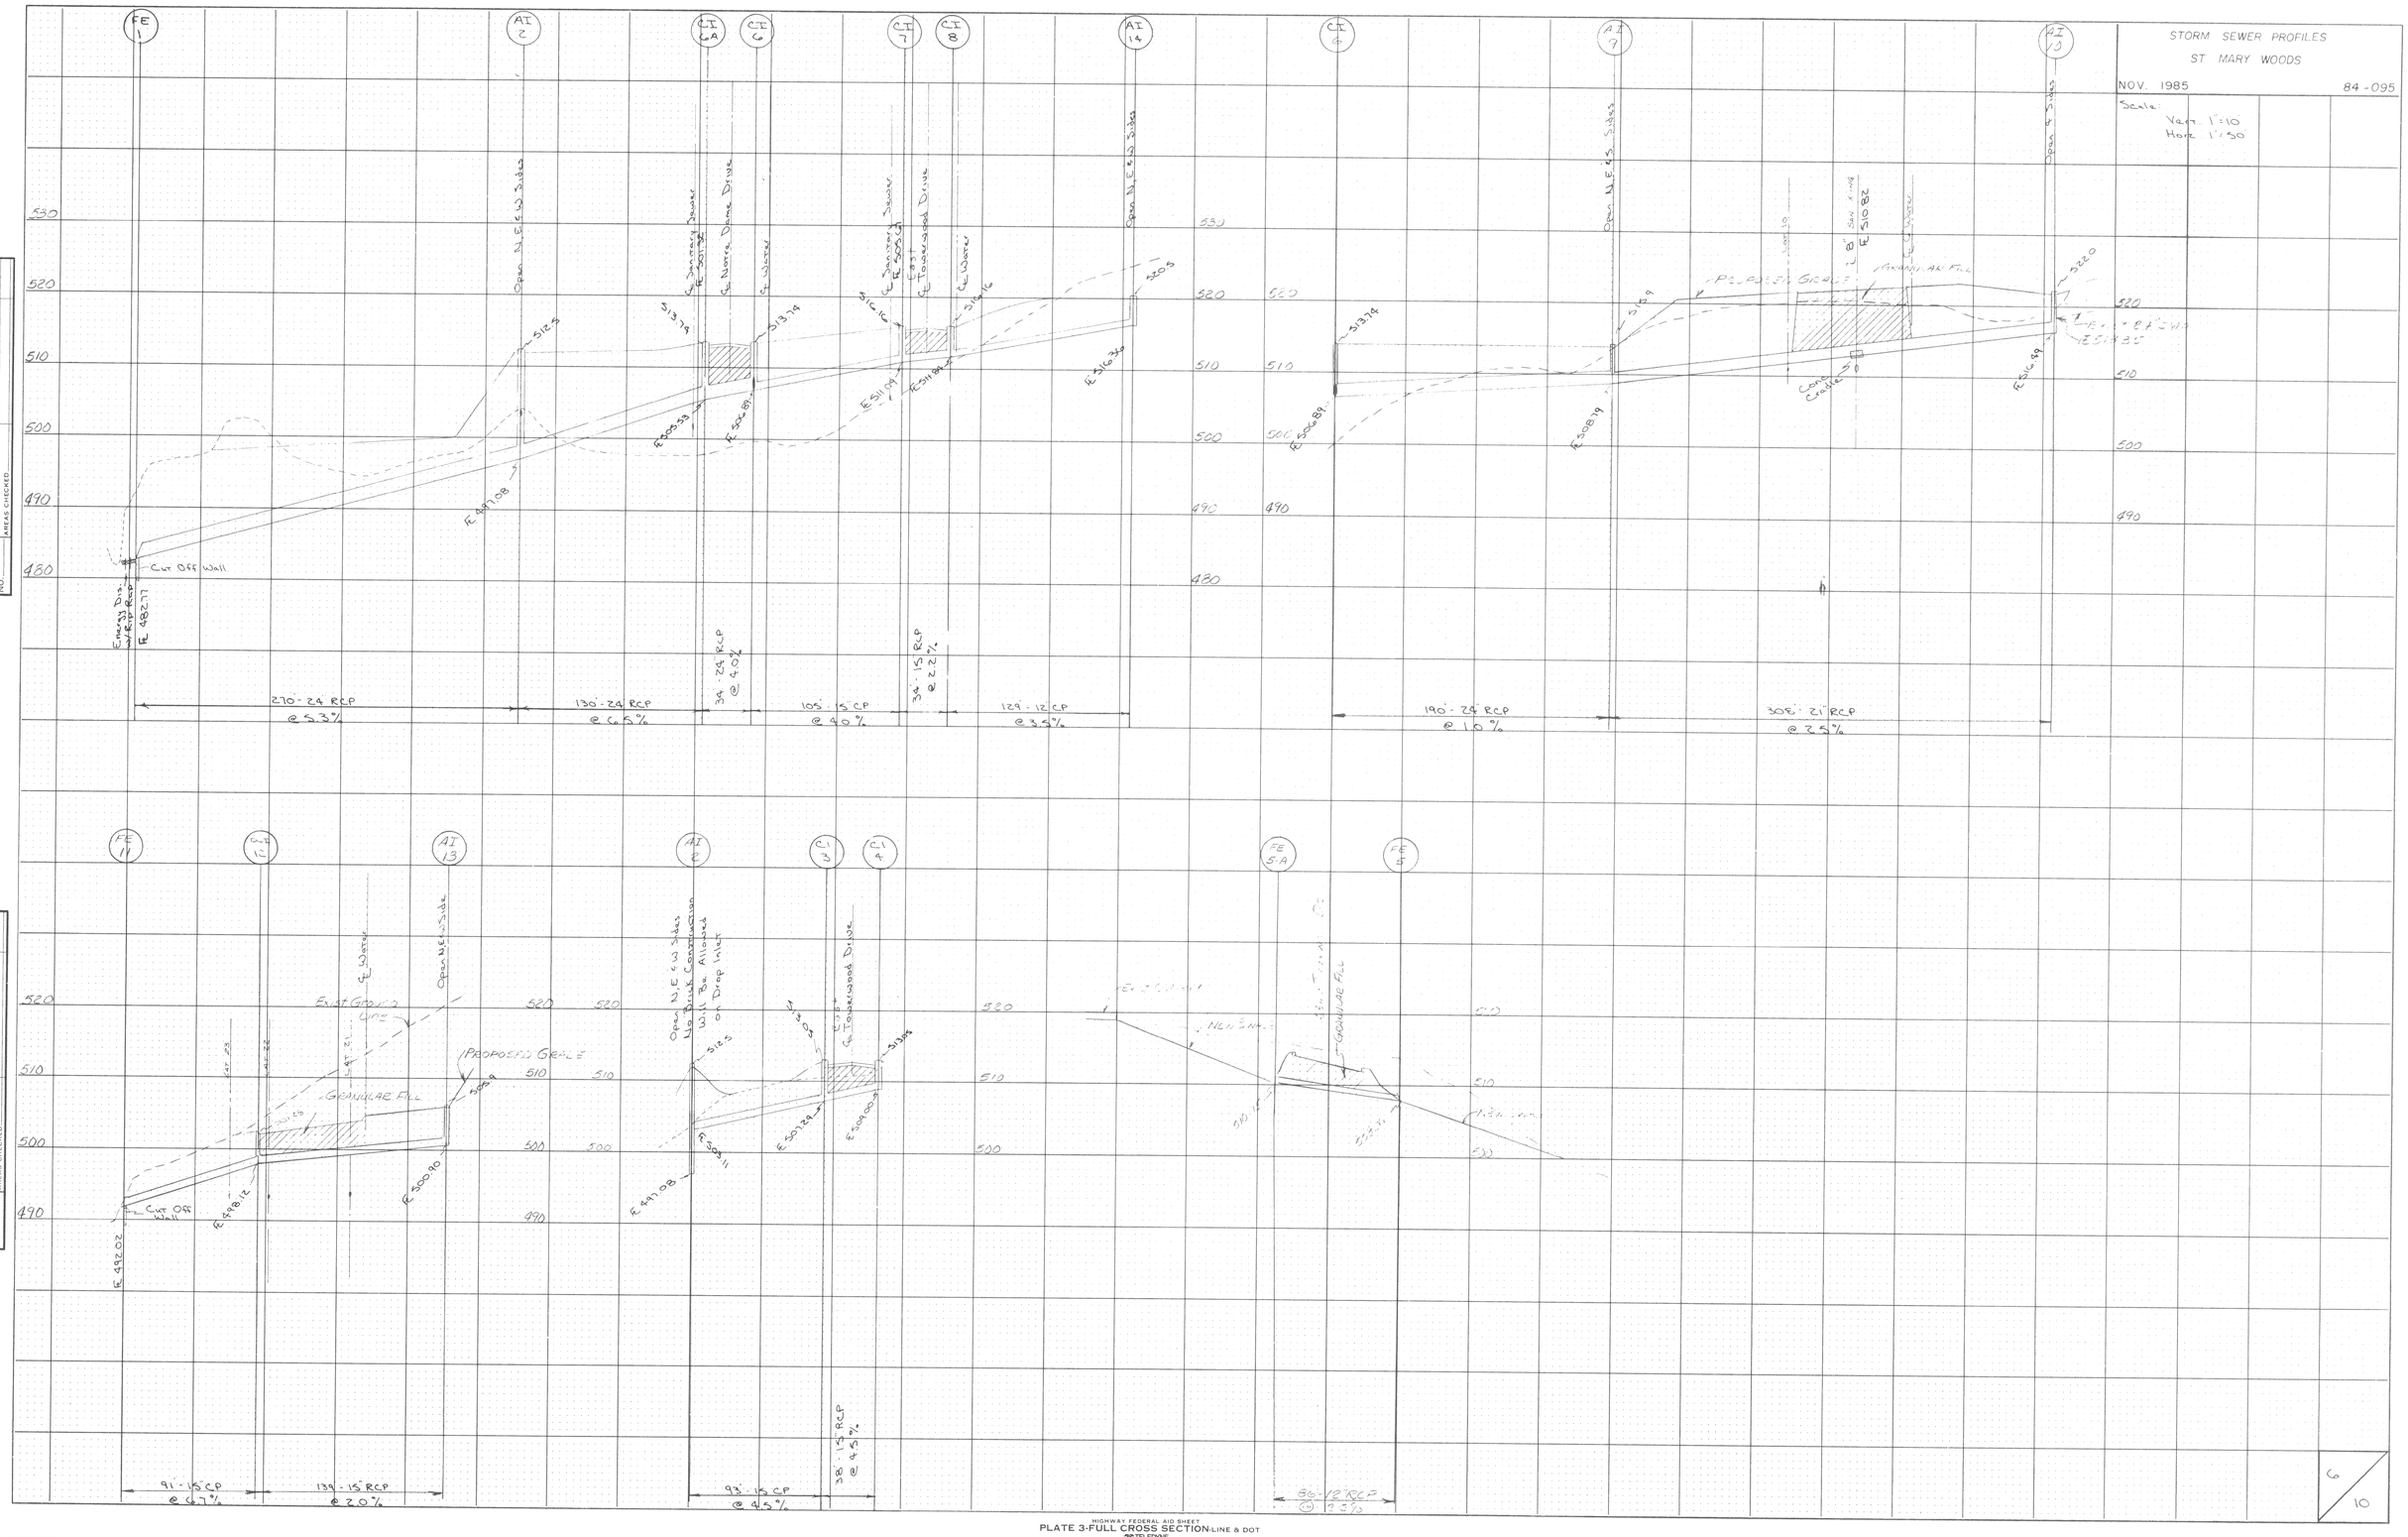
FE 1
AI 2
CI 5A
CI 6
CI 7
CI 8
AI 14
CI 6
AI 9
AI 13
FE 14
FE 12
AI 13
AI 12
P 3
P 4
FE 5A
FE 5
Open N.E. F.W. Sides
Ex. Sanitary Sewer
Ex. Water
Ex. Natural Ground Line
Ex. Northwood Drive
Ex. Townswood Drive
Proposed Grade
Granular Fill
Cut Off Wall
Emerg. Dis. w/ R.C.P.
E 482.77
E 497.08
E 498.12
E 492.02
E 500.10
E 491.08
E 500.33
E 501.09
E 501.84
E 501.84
E 501.84